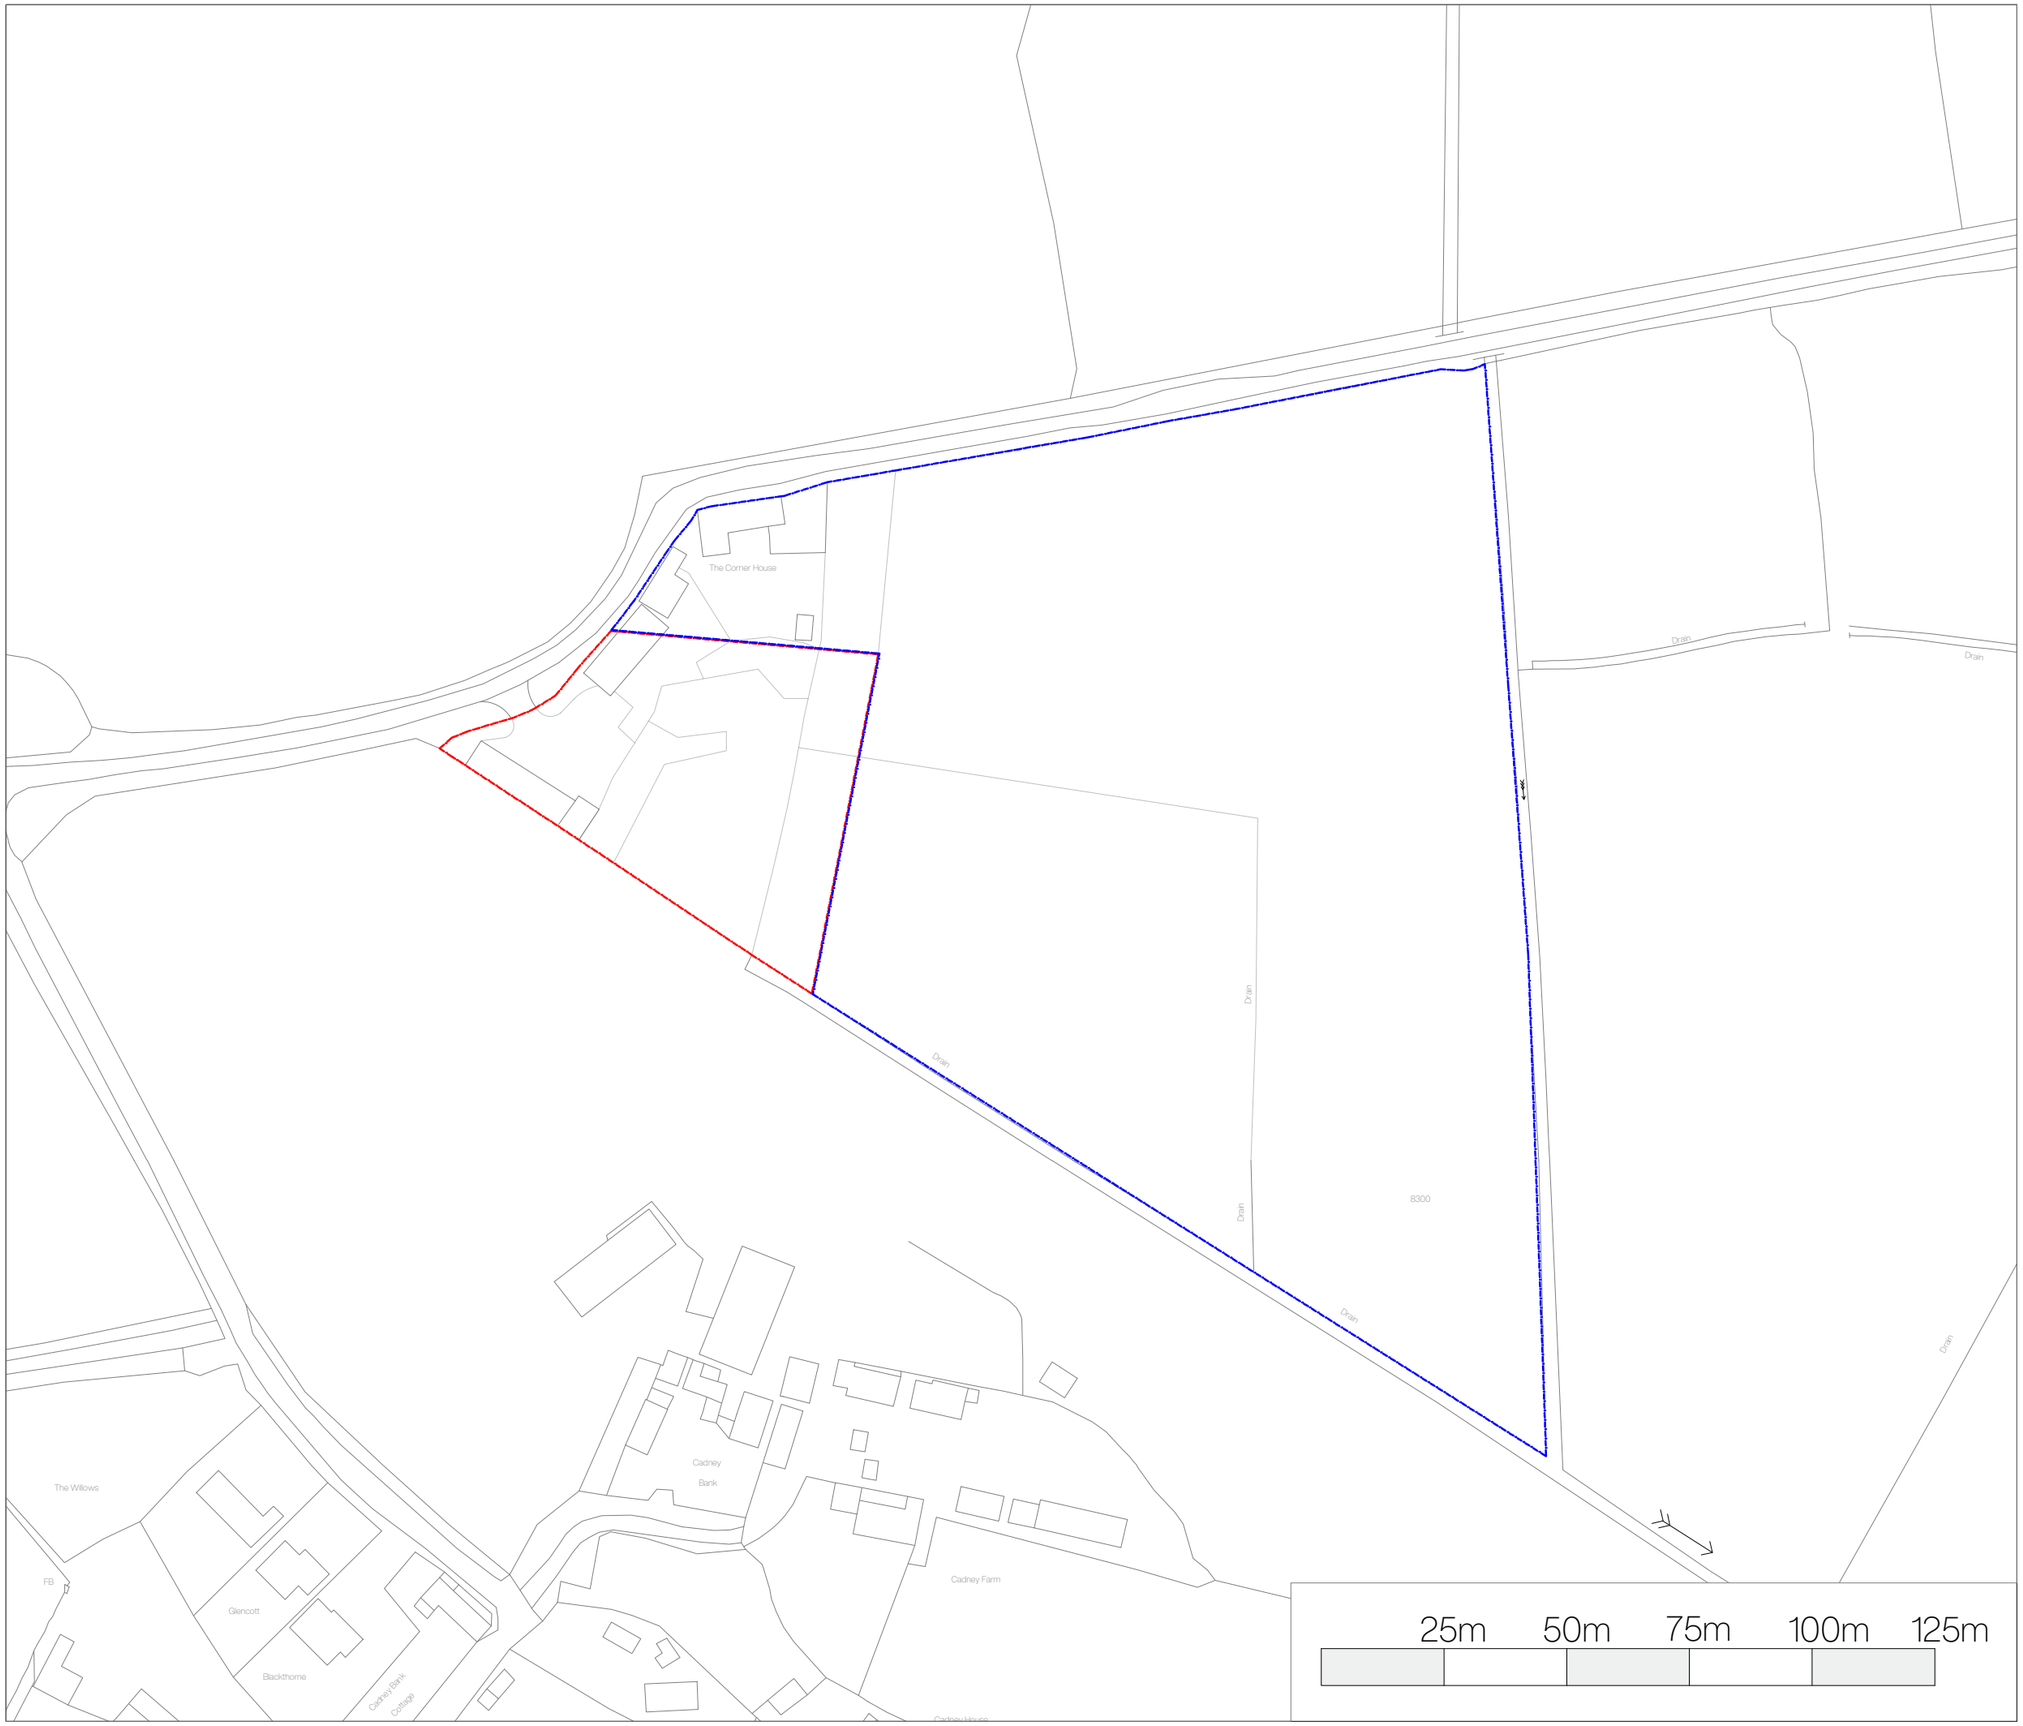


N

Site Plan Key

Application Site

Land owned by Applicant

Corner House Farm,
Cadney Lane,
Bettisfield,
SY13 2LR

Rev	Notes	Date

Existing | Location Plan

August 2024

A3

B06.1.001

2 - 2

DO NOT SCALE FROM THIS DRAWING. ALL DIMENSIONS TO BE CONFIRMED ON SITE PRIOR TO FABRICATION BY THE CONTRACTOR. DRAWINGS TO BE READ IN CONJUNCTION WITH ANY REFERENCED DOCUMENTATION. PLANS NOT TO BE REPRODUCED WITHOUT THE PRIOR CONFIRMATION FROM THE DESIGN TEAM.

©