Proposed residential development at Church of Christ The King, The Green, Rossett, LL12 0DS

apex Architecture + Design
56B High Street, Tarporley, Cheshire, CW6 0AG
t. 07966 099148 e. martin@apexad.co.uk

Rev.	Date	Notes
A	24 08 09	Planning application

Project: Proposed residential development at Church of Christ The King, The Green, Holt Road, Rossett, Wrexham, LL12 0DS


Dwg Title: STREET ELEVATION 2 (HARWOODS LANE) AS EXISTING / PROPOSED 1:100

Project:	Dwg No:	Rev:
325	26	A
Date: AUG 2024	Scale: 1:100@A1	Stage: PLANNING

Disclaimer
This drawing and the building works depicted are the copyright of the Architect and may not be reproduced without permission.
All measurements are to be checked on site and any discrepancies reported to the Architect.
This drawing was prepared for the Client, Project & Site stated above. No responsibility is accepted whatsoever should the drawing be used by any other person, on any other site or for any other purpose than those stated.
This drawing is to be read in conjunction with all relevant drawings and specifications.



STREET ELEVATION ON HARWOOD'S LANE AS PROPOSED - FACING NORTH-EAST

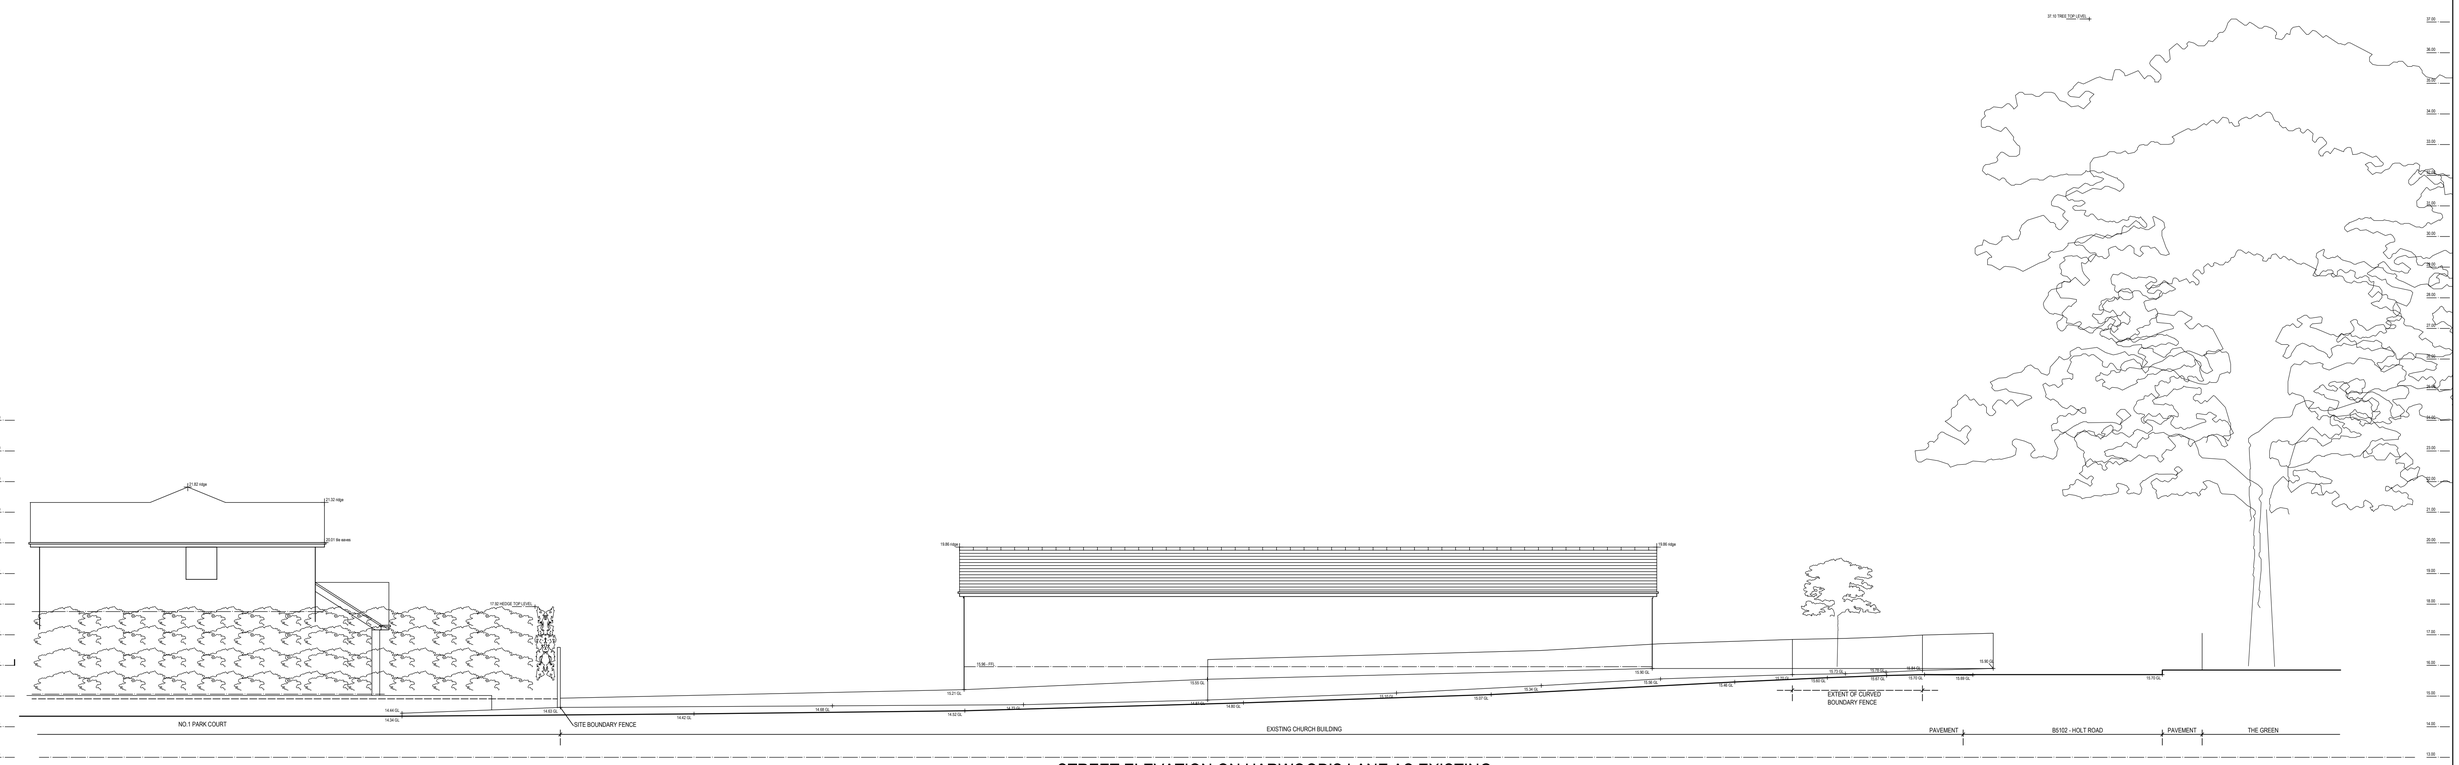

STREET ELEVATION ON HARWOOD'S LANE AS EXISTING - FACING NORTH-EAST

STREET ELEVATIONS 2 - HARWOOD'S LANE