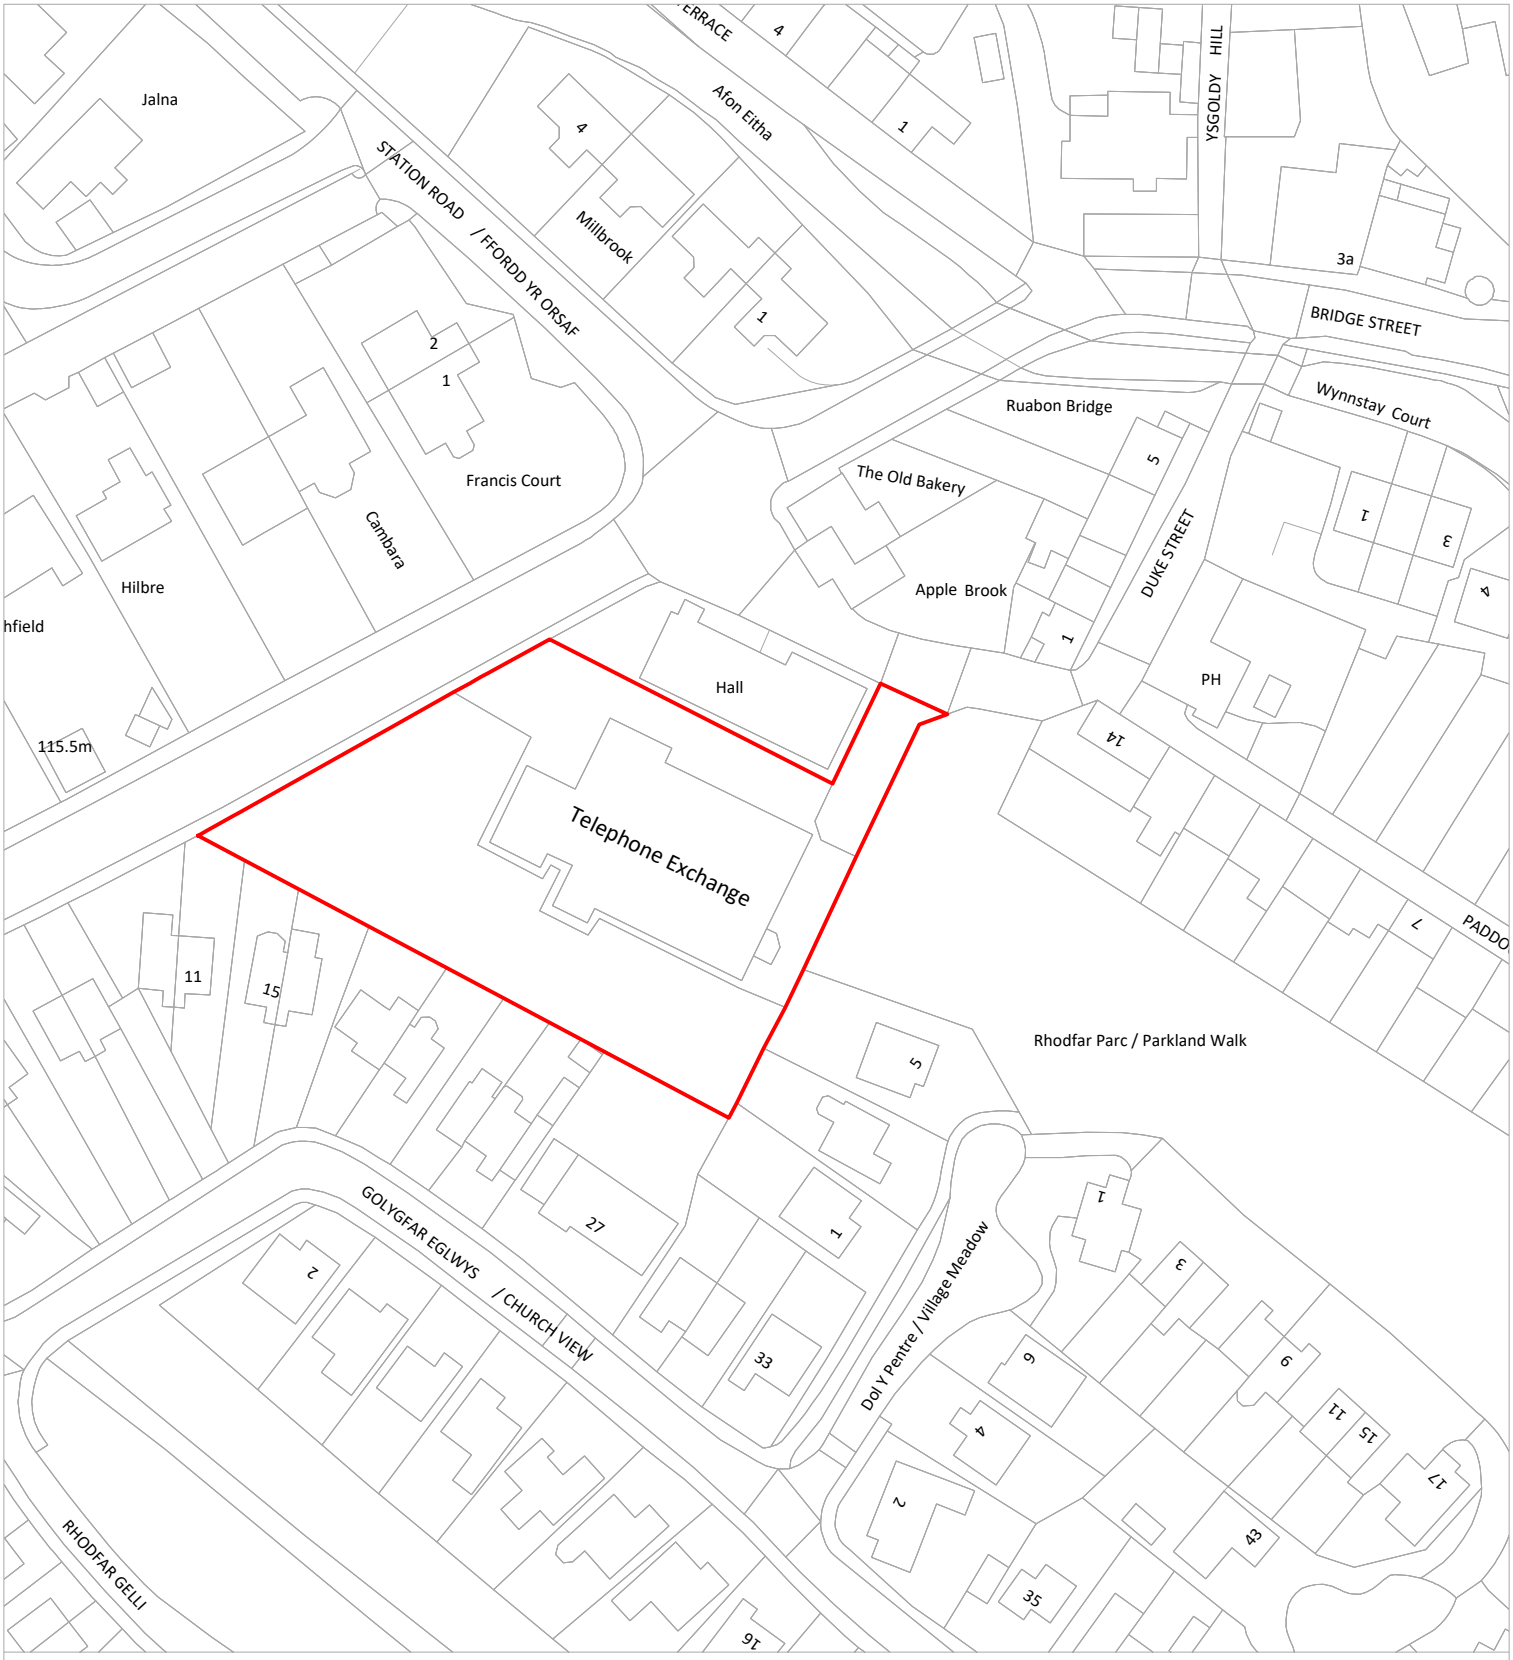


ReQuestAPlan

Map number: TQRQM24169122639224
Title: RUABON ATE
Map Produced for: BT
© Crown copyright and database rights 2024 OS 100042766
Date of Purchase: 17-06-2024 1 Years subscription from 17-06-2024 for 1 workstation.

PROJECT:	Openreach Civils Depot - K1116284			**CLIENT:**	
SITE:	Ruabon ATE			Ruabon ATE Duke street, Ruabon, Clwyd, LL146DE	This drawing has been produced using an ACE map purchased from OSNI. Dimensions to be confirmed on site. The copyright of this drawing is the property of CBRE, without whose written consent, it may not be used, published or reproduced in any form.
TITLE:	001-Site Location Plan				
SCALE:	1:1250 @ A4				
DRAWN BY:	WTH	**CHECKED BY:**	GS		CBRE