PLANTING NOTES:

1. Tree procurement, planting and management shall be in accordance with BS 8545:2014 Trees: from Nursery to Independence in the landscape- Recommendations.
All other plants shall be handled in accordance with 'Plant Handling', the booklet published by the Committee for Plant Supply and Establishment (CPSE). The contractor shall comply with clauses 3 & 4 of the above booklet (obtained from the Horticulture Trades Association, 19 High Street, Theale, Reading, Berks RG7 5H) which refers to the receipt, unloading and temporary storage of plants.

2. Plants shall be first class examples of their species or variety, free from all pests and diseases, with good fibrous root systems and materially undamaged (refer to relevant sections of BS3936 Parts 1-4 'Specification of Nursery Stock').

3. All planting is to be in general compliance with BS4428: 1989 'Code of Practice for general landscape operations (excluding hard surfaces).'

4. Shrub beds to have a min depth of 450mm good quality topsoil, beds should be cultivated prior to planting and be free from weeds or any stones/ rubble material greater than 50mm.

5. All trees are to be staked and secured as follows:

i) Standards are to be single stake using short stake (at 600mm above ground level) and secured with a rubber tie.
ii) Heavy Standards are to be double staked using short stakes (at 600mm above ground level) and secured with a cross bar and rubber webbing tie and spacer.
iii) Extra Heavy Standards are to be double staked using short stakes (at 600mm above ground level) and secured with a cross bar and rubber webbing tie and spacer.

6. For the ornamental trees ; One number 80 litre bag of tree planting compost (non-peat based) is to be incorporated into tree pits.
Compost must be mixed thoroughly with topsoil. Trees shall be planted in tree pits of the following minimum sizes (or large enough to comfortably accommodate the root ball, whichever is the largest):

Standard 700 x 700 x 600mm deep
Heavy Standard 800 x 800 x 750mm deep
Extra Heavy Standard 900 x 900 x 800mm deep

7. For BR stock (proposed hedge), ensure that the areas around the base of the shrubs are maintained weed free during the establishment period using a glyphosate based herbicide. BR stock should be notch planted and healed securly to firm into position.


8. All areas of ornamental planting are to be mulched to a depth of 50mm with medium grade tree bark.

9. The grassed areas are to be topsoiled to a depth of 150mm with good quality topsoil, beds should be cultivated prior to planting and be free from weeds or any stones/rubble material greater than 50mm and laid as turf.

10. Water all plants and trees on the same day of planting and there after as necessary (min once a week in periods of drought) to ensure the establishment of the plants during the 12months defects period.
For the trees in the first year of establishment and in subsequent years if there is a drought. Water with the following volumes once every 2-4 weeks regardless of rainfall:

i) 10 - 12cm girth trees - 100 litres per month
ii) 12 - 14cm girth trees - 150 litres minimum per month
iii) 14 - 16cm girth trees - 150 litres minimum per month

11. The contractor must ascertain for himself/herself the exact location of underground services and maintenance points.

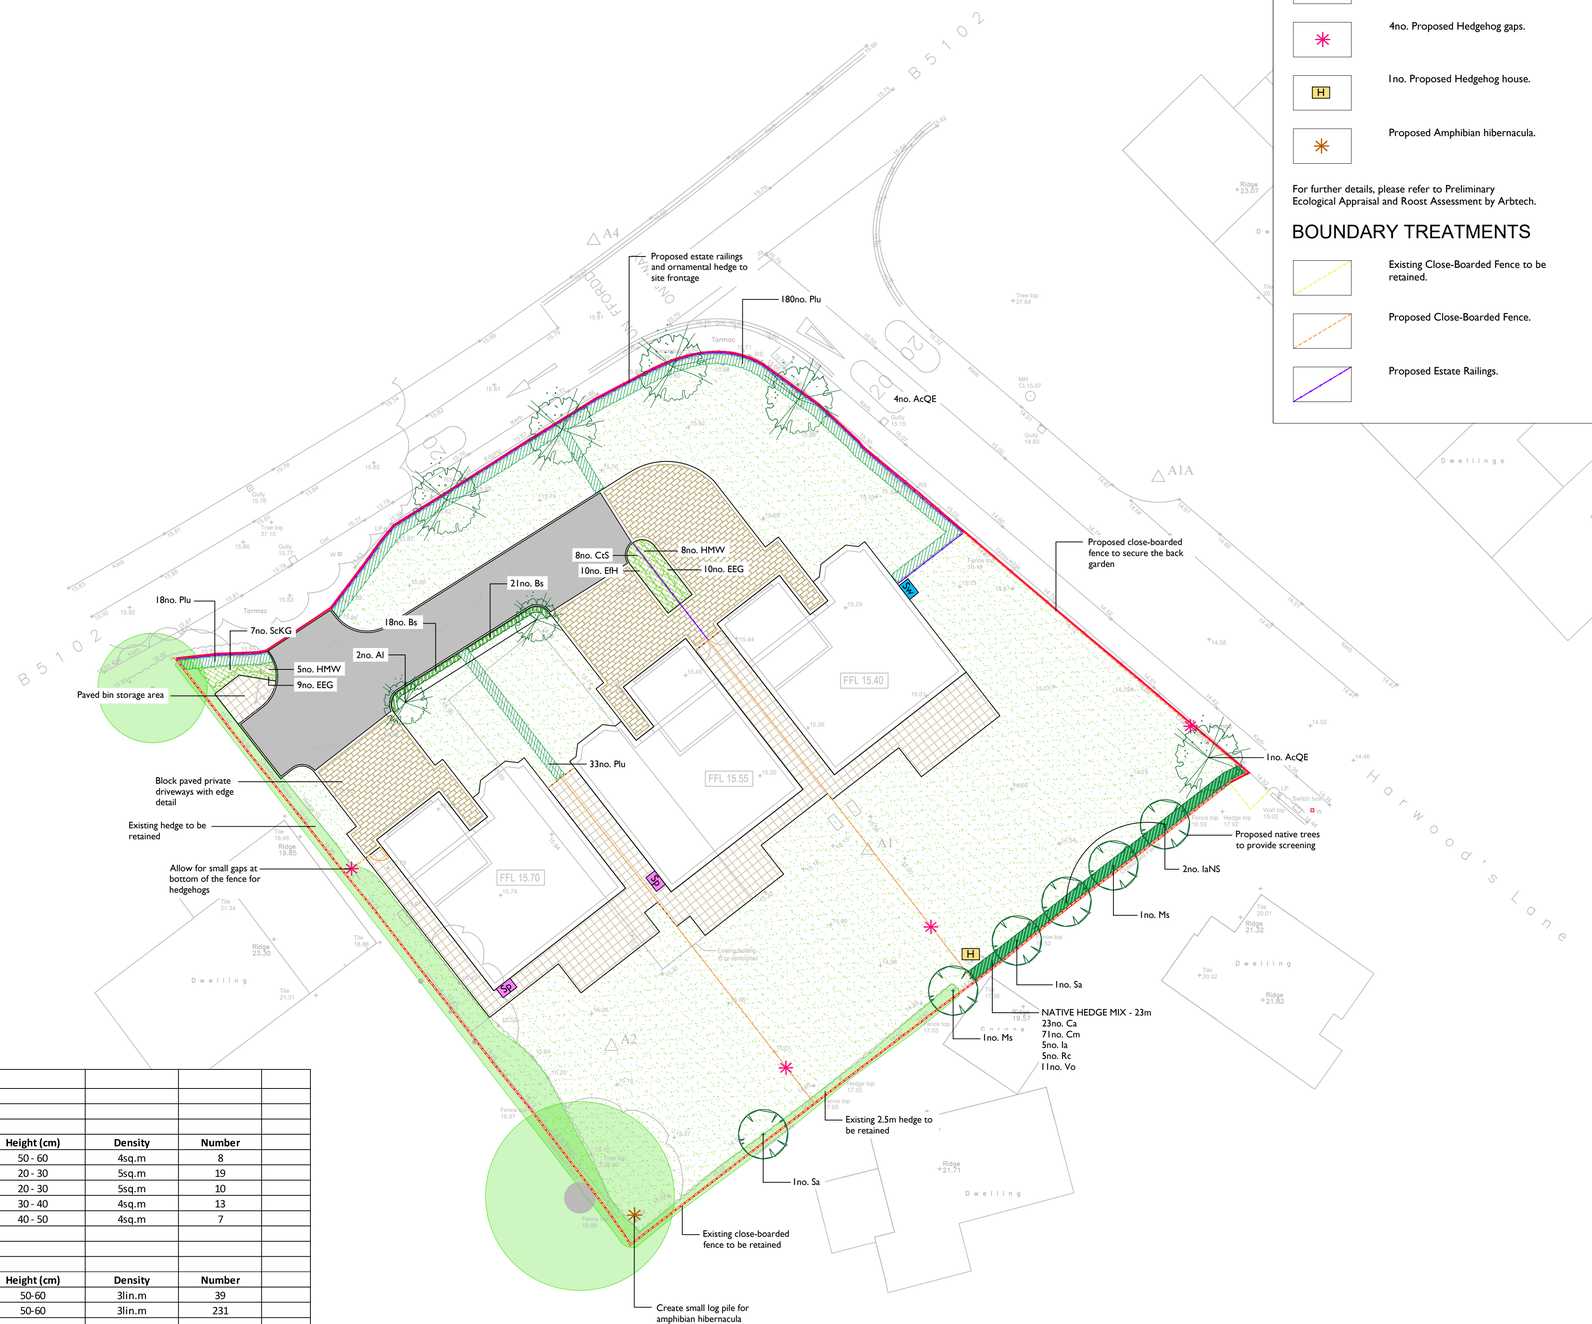

ECOLOGICAL ENHANCEMENTS

- 1no. Proposed Swift box.
- 2no. Proposed Sparrow terrace.
- 4no. Proposed Hedgehog gaps.
- 1no. Proposed Hedgehog house.
- Proposed Amphibian hibernacula.

For further details, please refer to Preliminary Ecological Appraisal and Roost Assessment by Arbtech.

BOUNDARY TREATMENTS

- Existing Close-Boarded Fence to be retained.
- Proposed Close-Boarded Fence.
- Proposed Estate Railings.

LEGEND

SOFTWORKS

- Existing Trees and vegetation to be retained.
- Proposed Feature Trees to be planted as 14 - 16cm girth Extra Heavy Standards.
- Proposed Native Trees to be planted as 12 - 14cm girth Heavy Standards.
- Proposed Small Ornamental Trees to be planted as 10 - 12cm girth Standards.
- Proposed Native Hedge planted as 5L pots at 5 per lin.m.
- Proposed Ornamental Hedge planted as 5L pots at 3 per lin.m.
- Proposed Box Hedge planted as 5L pots at 3 per lin.m.
- Proposed Shrub Beds planted as 5L pots.
- Proposed Grass to be laid as turf.

HARDWORKS

- Proposed Tarmac for vehicular access.
- Proposed Block Paving for private driveways.
- Proposed Flag Paving for private paths and patios.

Rev. A Updated inline with architects comments AC 08.08.24
Rev.B Minor update for planning submission EP22.08.24

PLANT SCHEDULE

SHRUB BEDS

Abb	Species	Common Names	Size	Height (cm)	Density	Number	
CtS	Choisya ternata 'Sundance'	Mexican orange 'Sundance'	5L	50 - 60	4sq.m	8	
EEG	Euonymus 'Emerald n Gold''	Spindle 'Emerald n Gold'	5L	20 - 30	5sq.m	19	
EfH	Euonymus fortunei 'Harlequin'	Spindle 'Harlequin'	5L	20 - 30	5sq.m	10	
HMW	Hebe 'Mrs Winder'	Hebe 'Mrs Winder'	5L	30 - 40	4sq.m	13	
ScKG	Skimmia confusa 'Kew Green'	Skimmia 'Kew Green'	5L	40 - 50	4sq.m	7	

ORNAMENTAL HEDGE

Abb	Species	Common Names	Size	Height (cm)	Density	Number
Bs	Buxus sempervirens - Box Hedge	Common Box	5L	50-60	3lin.m	39
Plu	Prunus lusitanica	Portugese laurel	5L	50-60	3lin.m	231

MIXED NATIVE HEDGEROW - Planted at 5 per lin.m

Abb	Species	Common Names	Size	Height (cm)	% in mix	Number
Ca	Corylus avellana	Common hazel	BR	100 - 120	20%	23
Cm	Crataegus monogyna	Common hawthorn	BR	100 - 120	60%	71
Ia	Ilex aquifolium	Common holly	2L C	100 - 120	5%	5
Rc	Rosa canina	Dog rose	BR	100 - 120	5%	5
Vo	Viburnum opulus	Guelder rose	BR	100 - 120	10%	11

SPECIMEN TREES

Abb	Species	Common Names	Root	Height (cm)	Girth (cm)	Type	Number
AcQE	Acer campestre 'Queen Elizabeth'	Field maple 'Queen Elizabeth'	C	350 - 450	14 - 16	Extra Heavy Std	5
Al	Amelanchier lamarckii	Serviceberry	C	250 - 350	10 - 12	Standard	2
IaNS	Ilex aquifolium 'Nellie Stevens'	Holly Nellie Stevens	C	300 - 400	12 - 14	Heavy Standard	2
Ms	Malus sylvestris	Crab apple	C	300 - 400	12 - 14	Heavy Standard	2
Sa	Sorbus aucuparia	Rowan	C	300 - 400	12 - 14	Heavy Standard	2

Please **do not** substitute any of the plants listed above for smaller specimens or other species unless agreed with the client or landscape architect.

0 10 20 30 40 50

1:200

N

DEP LANDSCAPE ARCHITECTURE LTD
2 COMMERCIAL STREET, MANCHESTER M15 4RQ
T: 0161 2419878
W: www.dep.co.uk

Client
Apex Architecture and Design Ltd

Project
The Green, Holt Road

Description
Planting Plan

Status
Planning

Scale
1:200@A1

Drawn
AC (EP)

Job number
5508

Drawing number
01

Date
July 24

Revision
B

Copyright DEP Landscape Architecture Ltd

All levels and dimensions to be checked on site by contractor prior to commencement; Any variations to be reported to the client. This drawing is to be read in conjunction with all others relating to the project and all information derived accordingly; any anomalies to be reported to the client. Do not scale from this drawing. Use figured dimensions only. Work shown on this drawings to be carried out in accordance with current British Standards and Codes of Practice.

© Copyright to DEP Landscape Architecture Limited. The information shown on this drawing shall not be reproduced or copied in any form without prior written consent from DEP Landscape Architecture Limited.