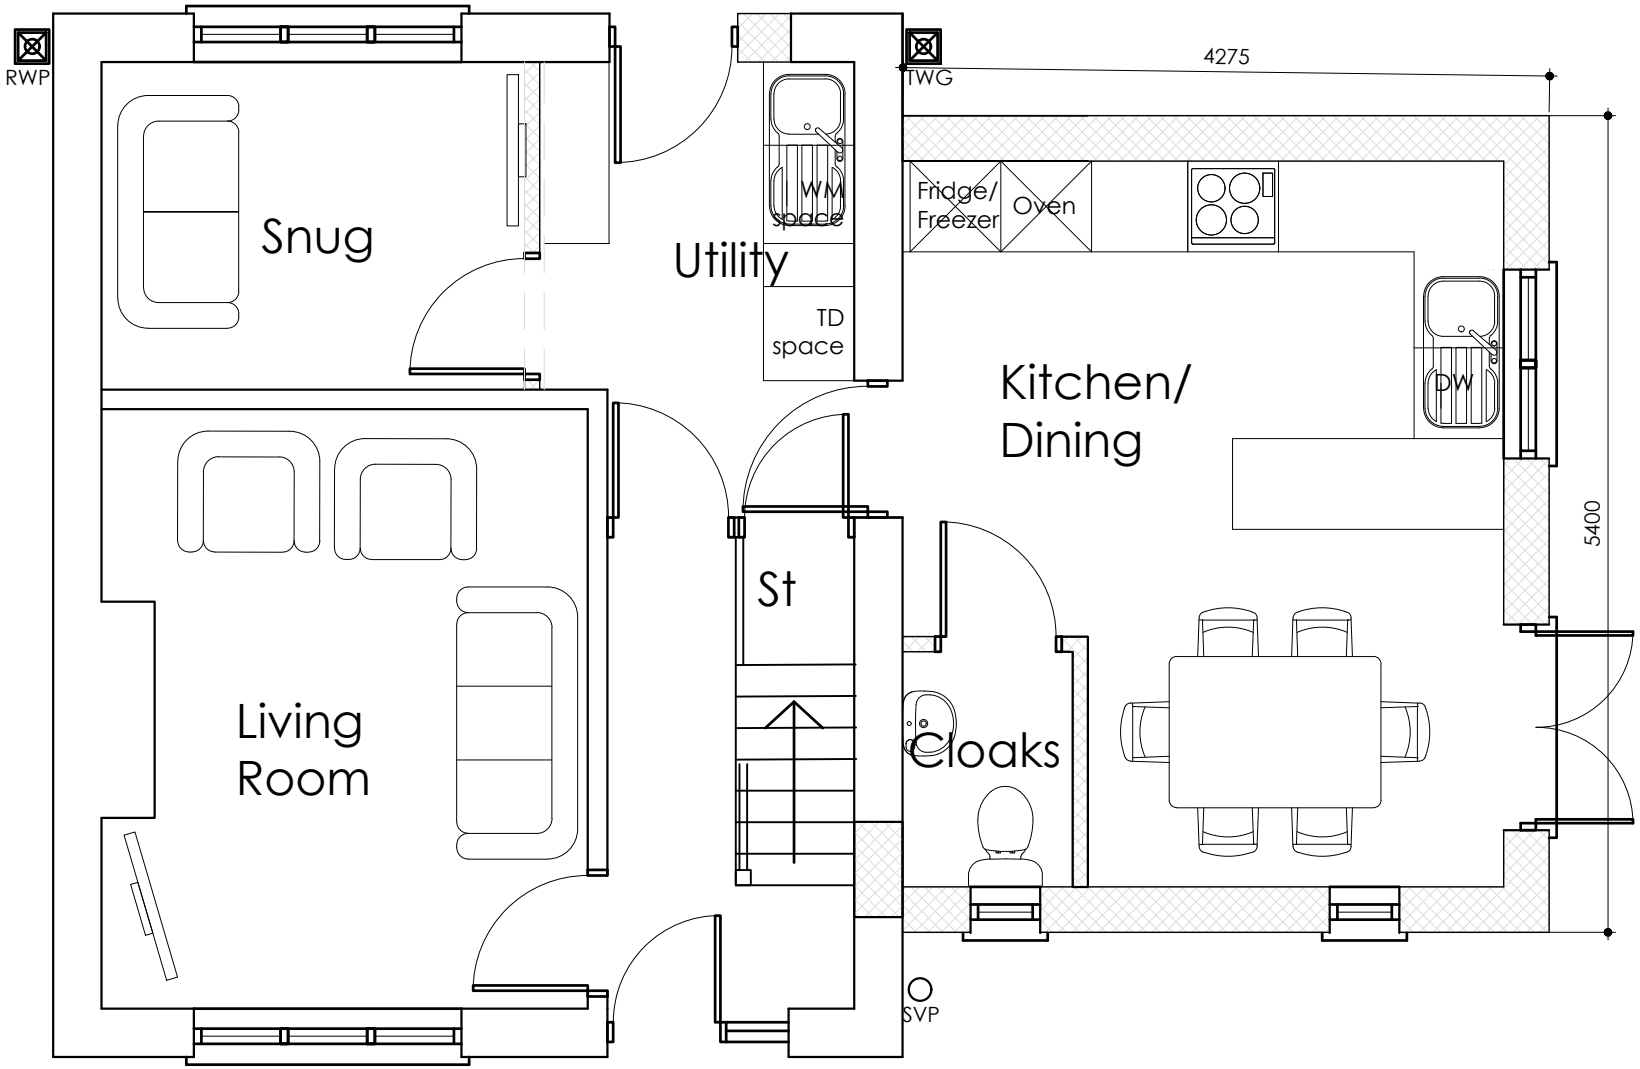


Proposed Ground Floor
18 Llay Court, Llay
Scale - 1:50 @ A4
Date - 22.07.2024
Drawing No 29-04- B