

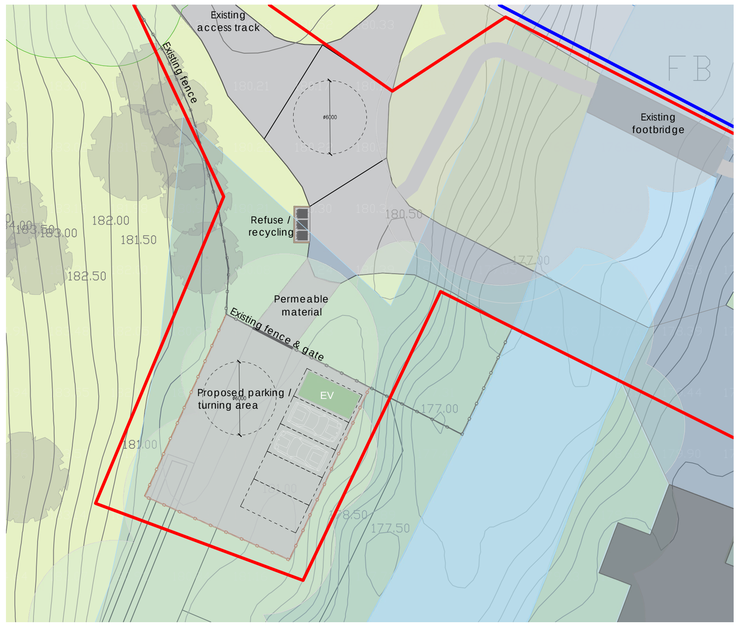


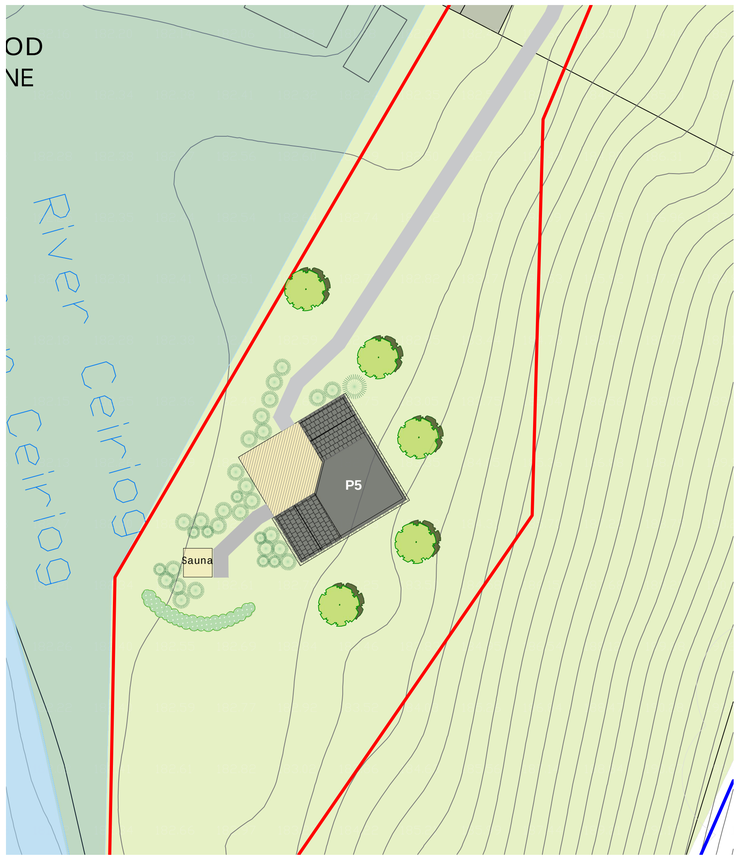

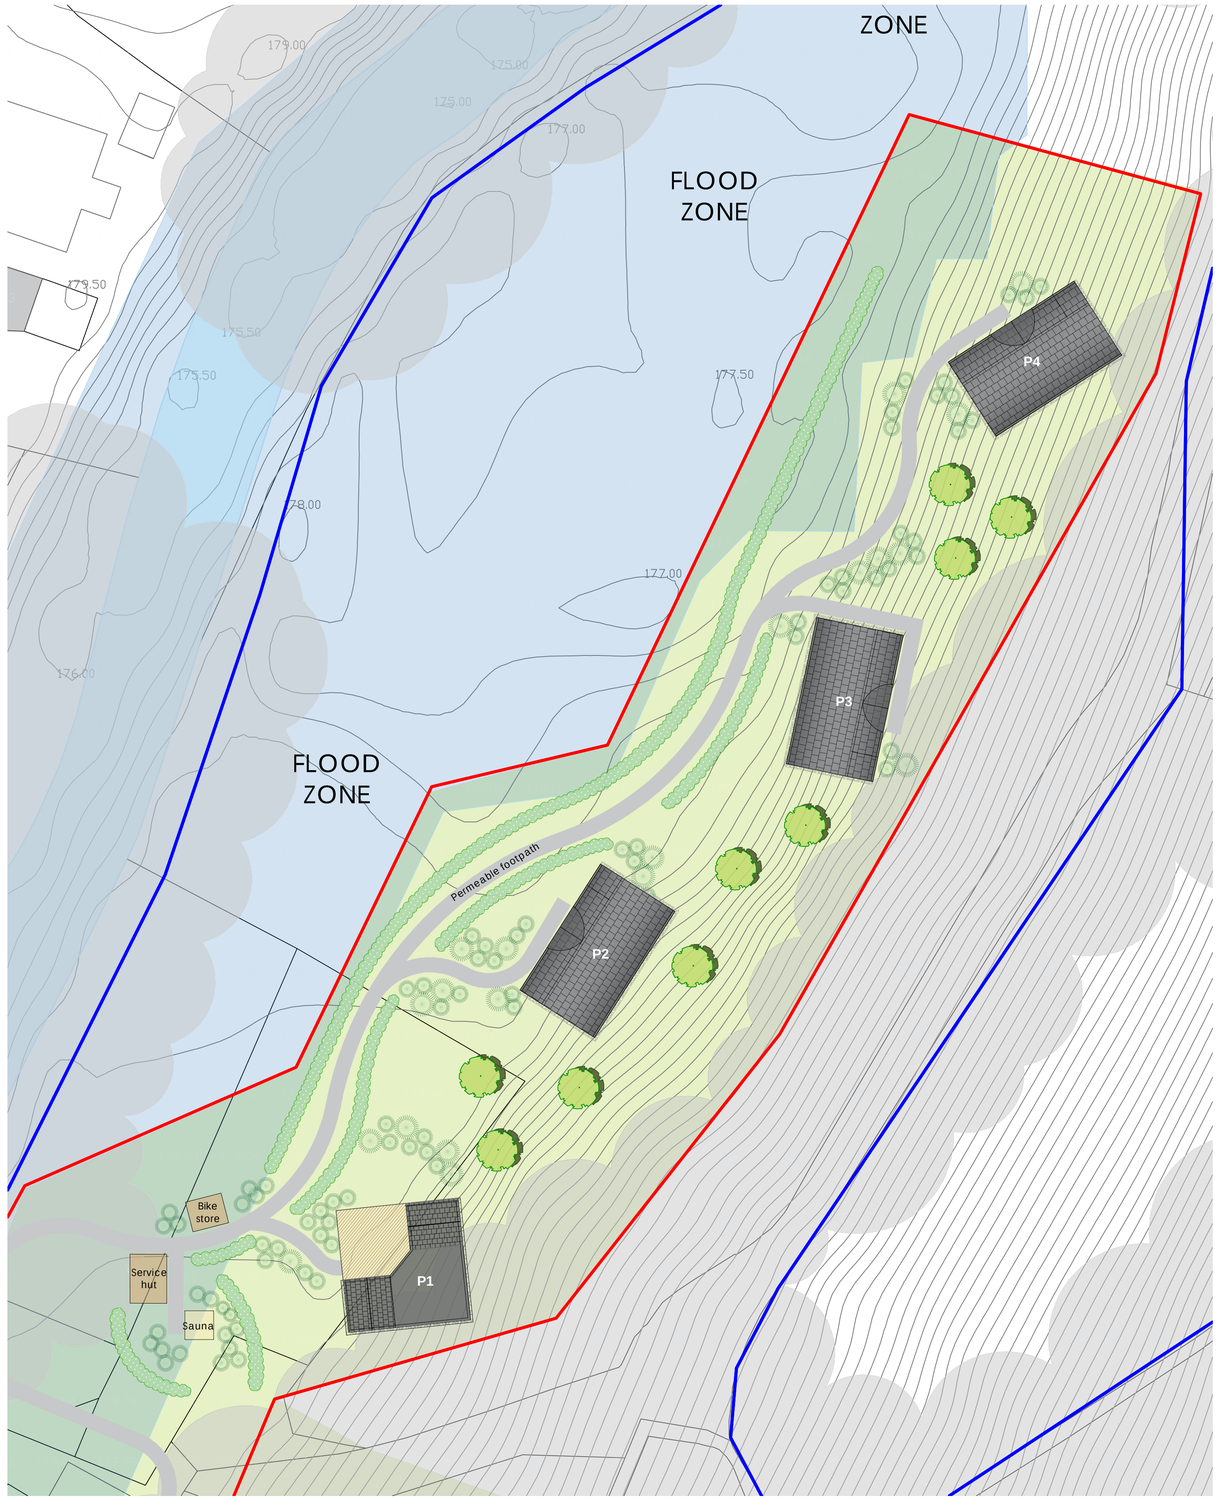

OWNERSHIP BOUNDARY

SITE BOUNDARY

10 0 10 20 30 40 50

metres

NORTH

GLAMpitect

W: WWW.GLAMPITECT.CO.UK
E: CONTACT@GLAMPITECT.CO.UK
T: 0131 202 9002


KEY TO SYMBOLS

- SIDE-ENTRY GLAMPING POD WITH COVERED DECKING
- BESPOKE GLAMPING POD WITH DECKING
- EXISTING FENCE
- NEW FENCE
- EXISTING TREE
- EXISTING TREE COVERAGE
- NEW NATIVE TREE
- NEW NATIVE SHRUBBERY
- EXISTING HEDGE
- NEW NATIVE HEDGE
- NEW PERMEABLE FOOTPATH
- FLOOD RISK AREAS

Date	Description	Rev	By

Revision Description

LOCATION PLAN 1:7500

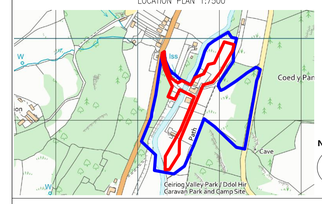

Project:
Proposed Glamping Site - For Aisha Ali
Ddol hir, Llanarmon Road, Glyn ceiriog
LL207NP

Drawing Title:
PROPOSED LAYOUT PLAN

Drawing Number:
240103-01-03

Revision:	-
Date:	30.01.2024
Scale:	1:250 @ A1
Drawn By:	TA
CAD Dwg File:	-
Checked By:	-

Issue Status:
Full Planning Application

A1