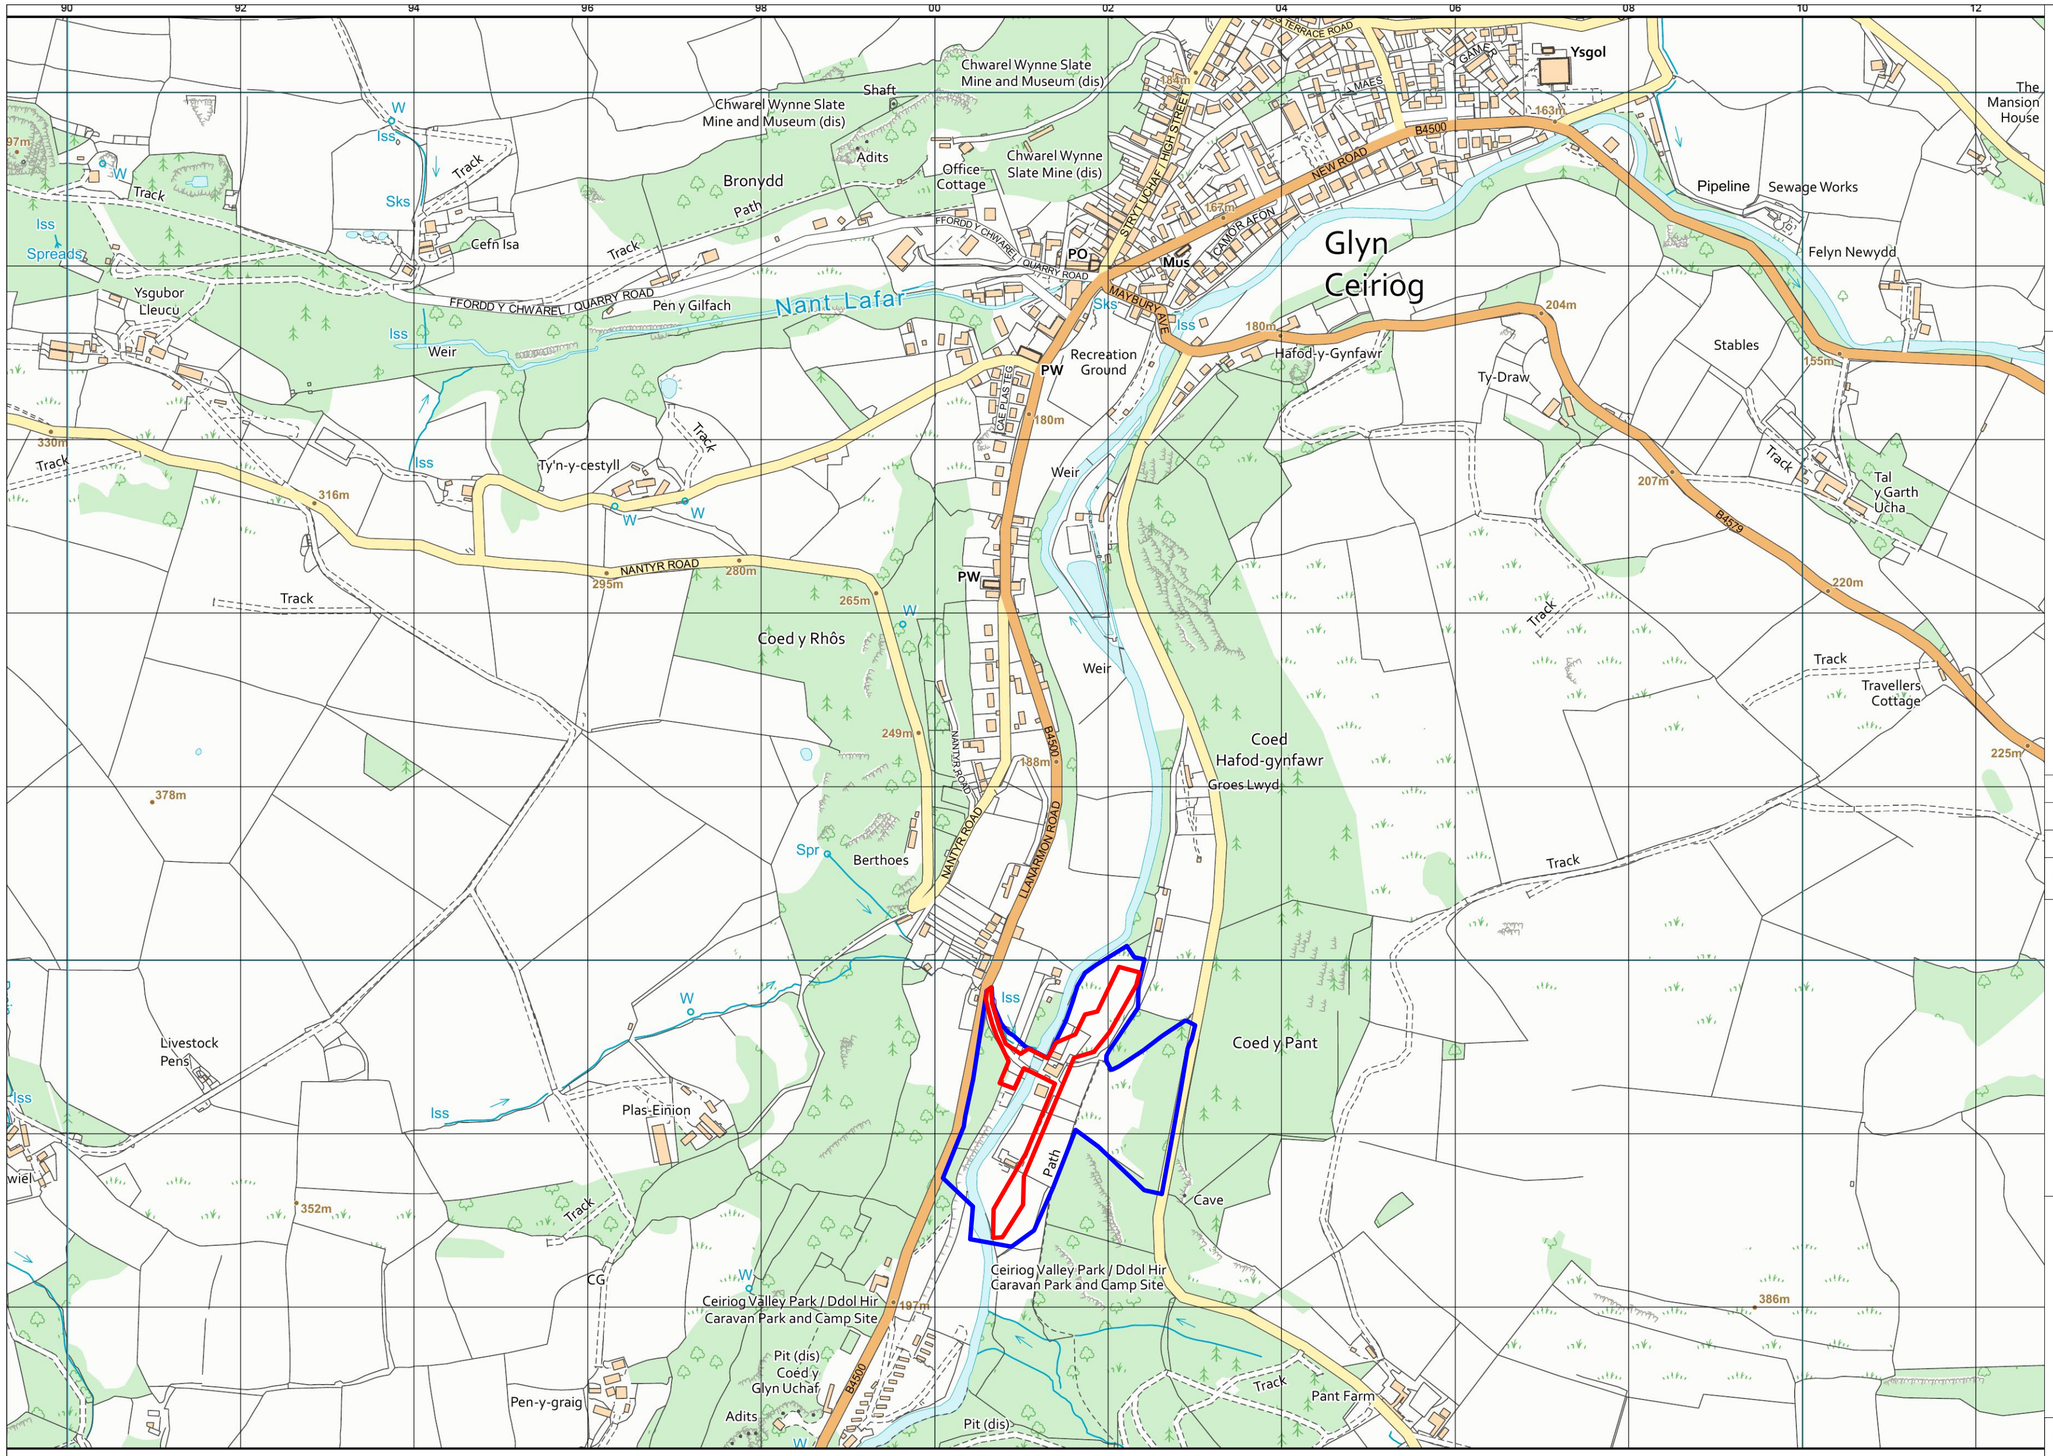



© Crown copyright and database rights 2024 Ordnance Survey 100048957.The representation of road, track or path is no evidence of a boundary or right of way. The representation of features as lines is no evidence of a property boundary.

OWNERSHIP BOUNDARY

SITE BOUNDARY

40 0 80 160 240 320 400

metres

NORTH

GLAMpitect

W: WWW.GLAMPITECT.CO.UK
E: CONTACT@GLAMPITECT.CO.UK
T: 0131 202 9002

Ordnance Survey
Licensed Data

| Date | Description | Rev | By |
|---|---|---|---|
| | | | |

**Revision Description**

**Project:**
**Proposed Glamping Site - For Aisha Ali**
**Ddol hir, Llanarmon Road, Glyn ceiriog**
**LL207NP**

**Drawing Title:**
**LOCATION PLAN**

**Drawing Number:**
# 240103-01-01

| | |
|---|---|
| **Revision:** | - |
| **Date:** | 30.01.2024 |
| **Scale:** | 1:5000 @A2 |
| **Drawn By:** | TA |
| **CAD Dwg File:** | - |
| **Checked By:** | - |

**Issue Status:**
# Full Planning Application

A2