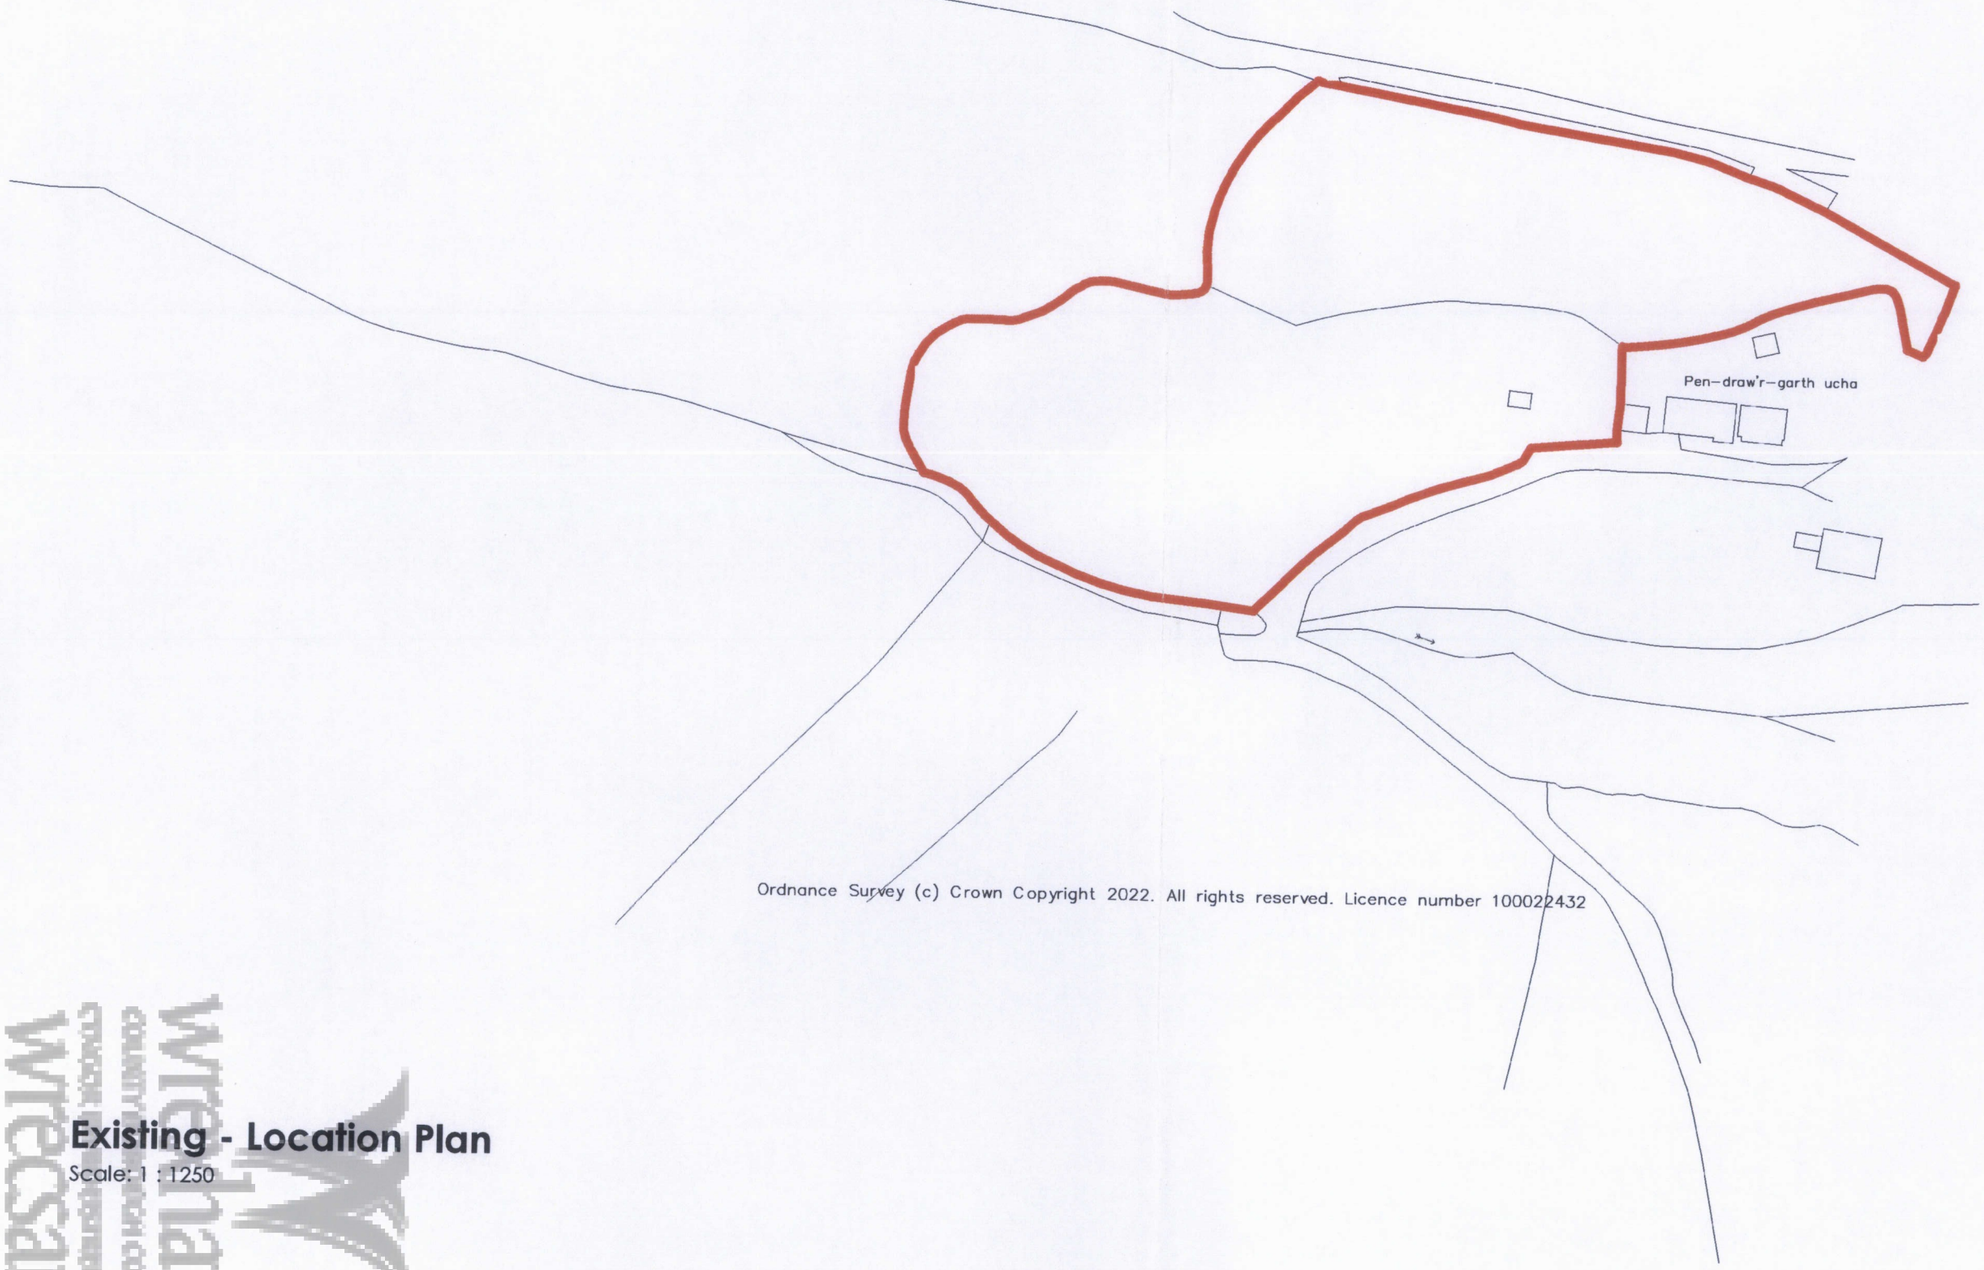


Ordnance Survey (c) Crown Copyright 2022. All rights reserved. Licence number 100022432

Existing - Location Plan
Scale: 1 : 1250

GENERAL NOTE

1. UNDER NO CIRCUMSTANCE SHOULD DIMENSIONS BE SCALED FROM THIS DRAWING. IF IN DOUBT ASK.
2. THE DRAWINGS ARE TO BE READ IN CONJUNCTION WITH ALL OTHER RELEVANT DRAWINGS/ SPECIFICATION. ANY DISCREPANCIES, ERRORS OR OMISSIONS TO BE BROUGHT TO THE ATTENTION OF D2 Architects.
3. ALL DIMENSIONS ARE TO BE CHECKED PRIOR TO COMMENCEMENT.
4. THIS DRAWING IS THE PROPERTY OF D2 Architects AND MUST NOT BE COPIED OR REPRODUCED EITHER IN WHOLE OR IN PART WITHOUT WRITTEN PERMISSION.

Rev:	Description:	Date:
X	First Issue	19.05.22

Scheme Title:
Land off Church Hill, Glyn Ceriog, Wrexham
Drawing Reference:
Existing Location Plan

Scale @ A3: **1 : 1250**
Drawn by: **RAL**
Checked by: **MOH**

Project Number:	Drawing Number:	Revision:
6277	**EX01**	**X**

D2 ARCHITECTS
Soughton House
2 Nicholas Street Mews
Chester
Cheshire
CH1 2NS
T: 01244 820 984 / 01824 562012
E: admin@d2architects.co.uk
W: www.d2architects.co.uk