
N

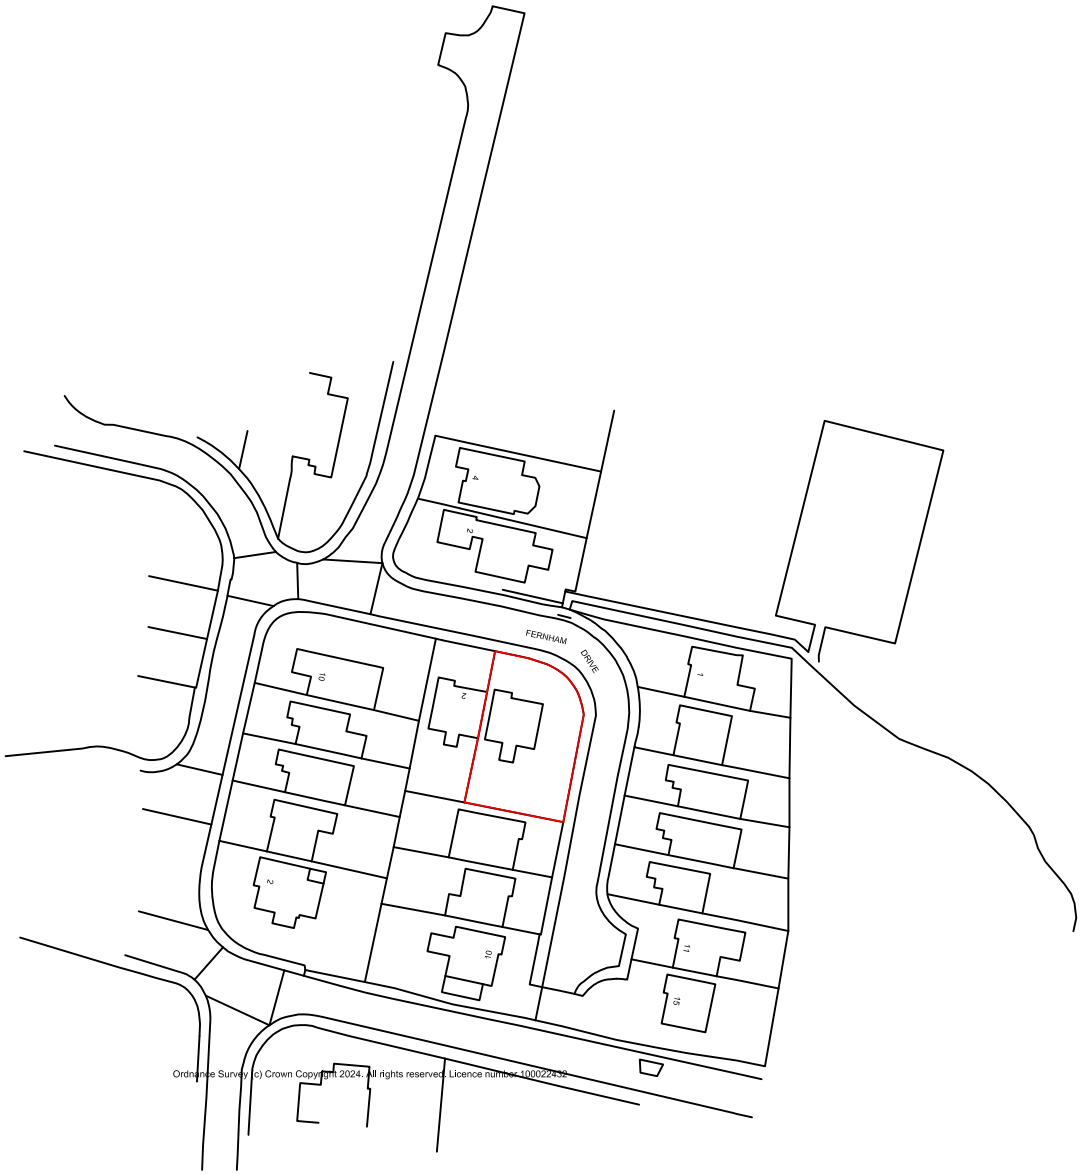

Ordnance Survey (c) Crown Copyright 2024. All rights reserved. Licence number 100022432

NOTE:
Any discrepancies or errors are to be reported to EDGE Architects NW Ltd. Any dimensions that are not noted on the drawings are to be requested from EDGE Architects NW Ltd.

EXISTING LOCATION PLAN

EDGE ARCHITECTS

RIBA Chartered Practice
EDGE Architects NW Ltd.
Studio 55:20
North Wales Business Park, Abergele
Conwy, LL22 8LJ

CLIENT:
Mr. & Mrs. Jones

ADDRESS:
4 Fernham Drive, Wrexham, LL13 9TX

PROJECT:
Proposed Rear & Side Extensions

DRAWING No: 24-EXT-218-LP01

DATE: 10/07/2024

SCALE: 1:1250@A4