
NOTE:
Any discrepancies or errors are to be reported to EDGE Architects NW Ltd. Any dimensions that are not noted on the drawings are to be requested from EDGE Architects NW Ltd.

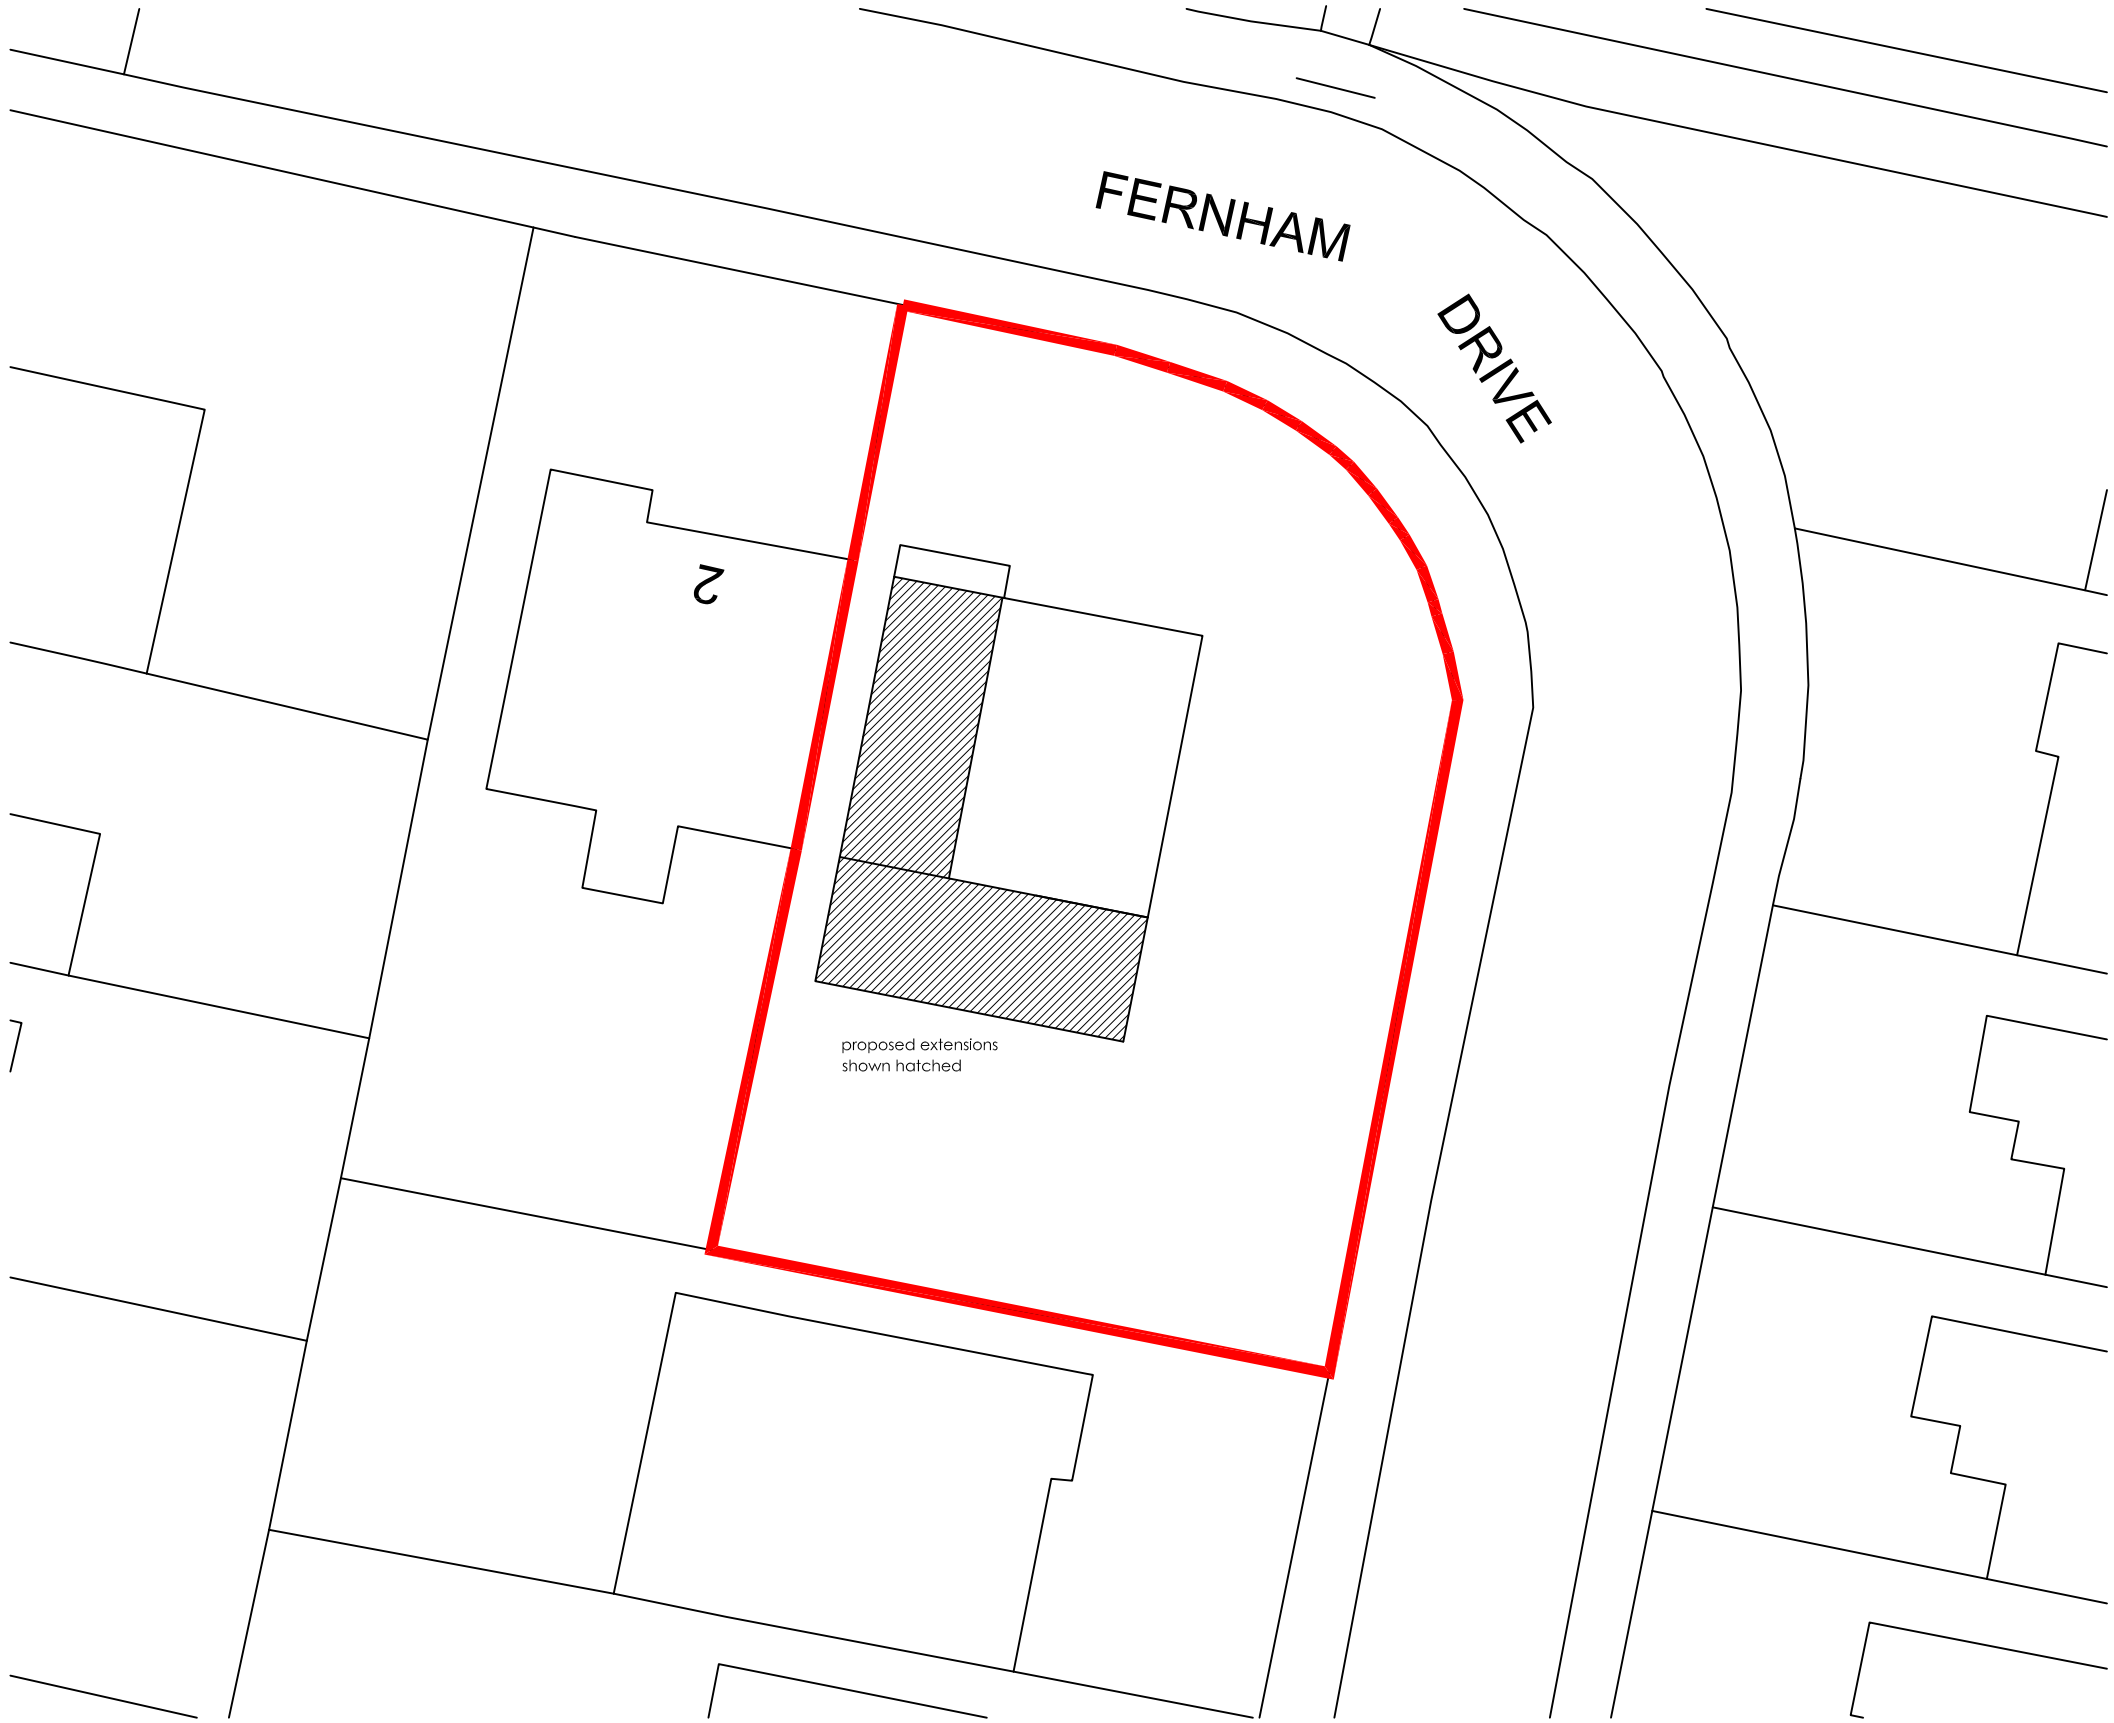

PROPOSED BLOCK PLAN

EDGE Architects NW Ltd.
Studio 55:20
North Wales Business Park, Abergele
Conwy, LL22 8LJ

CLIENT:
Mr. & Mrs. Jones

ADDRESS:
4 Fernham Drive, Wrexham, LL13 9TX

PROJECT:
Proposed Rear & Side Extensions

DRAWING No: 24-EXT-218-BP01

DATE: 10/07/2024

SCALE: 1:200@A3