
Gigabit Broadband Infrastructure Plan

Planning Permission: P/2023/0756FUL

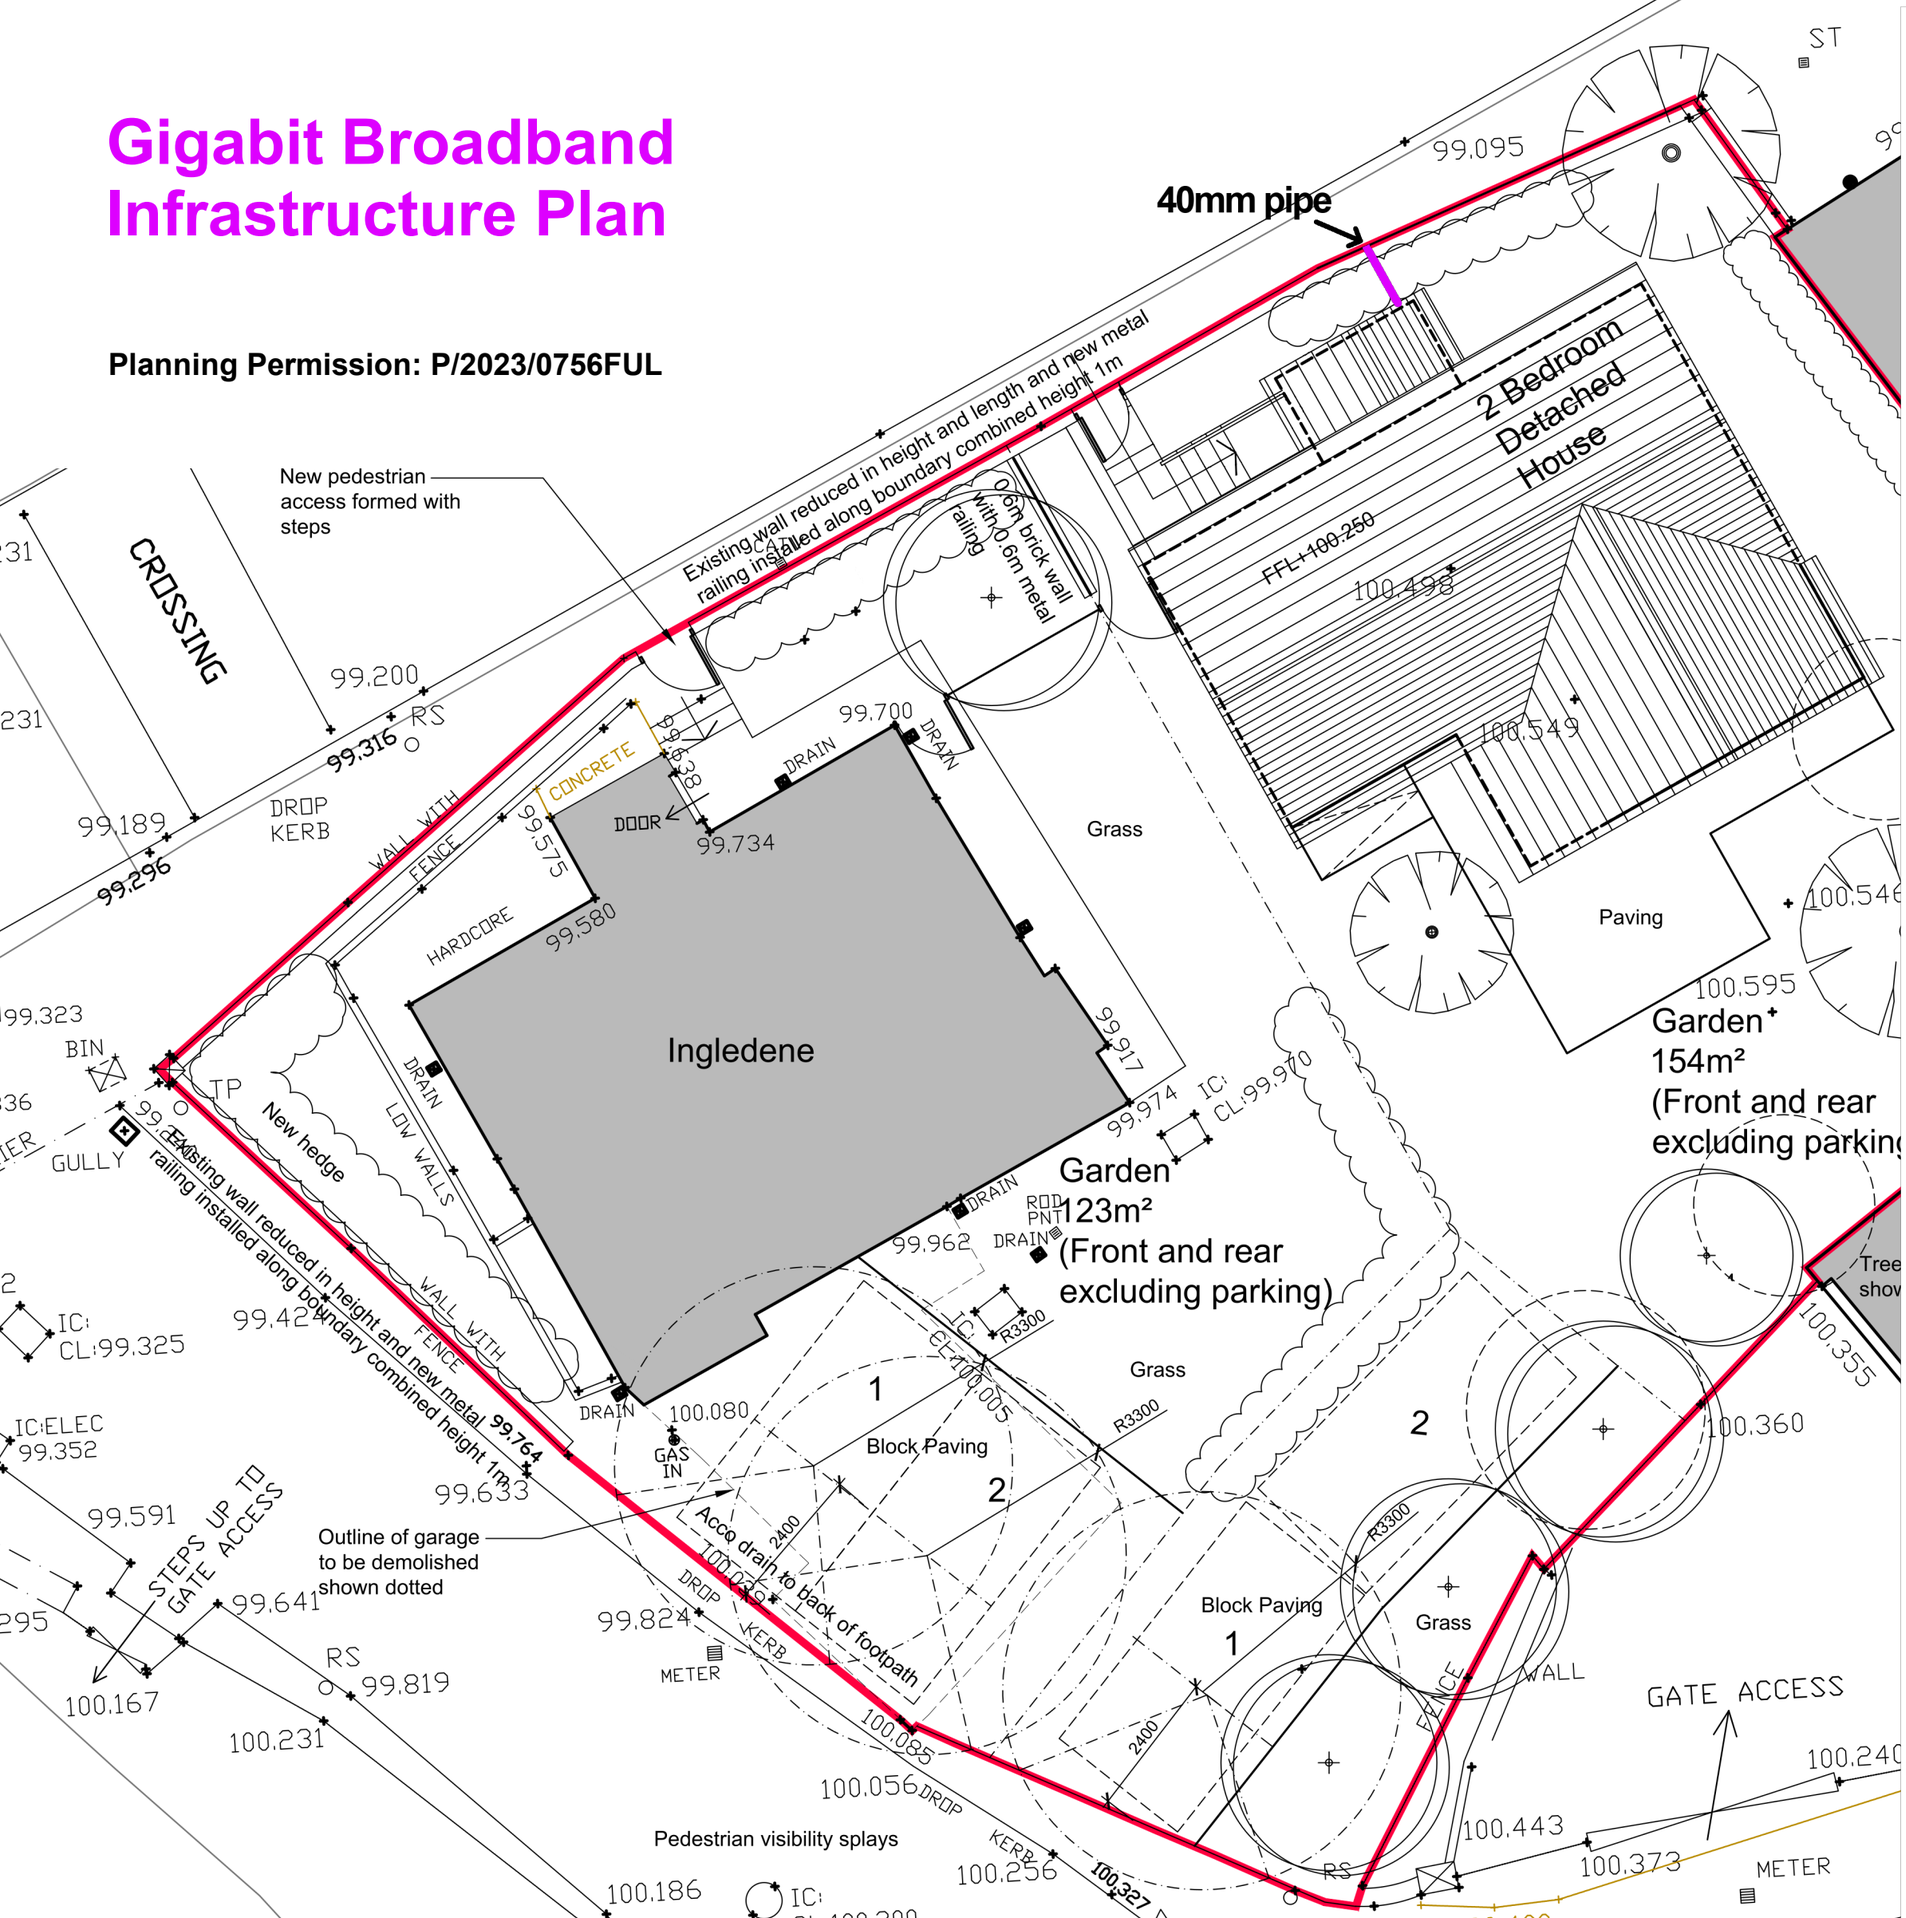

An underground 40mm pipe with drawstring will be installed from the roadside edge of the external boundary wall to the edge of the porch wall. It will extend 300mm above ground level.

The drawstring will be insulated copper wire so that it does not decay over time

The ends of the pipe will have a rubber cover to prevent water ingress but which can be removed when usage is required.

Ingledene has Virgin cable broadband supplied in a similar position from Marford Hill. Accordingly the position of the pipe provides access for the existing broadband infrastructure.