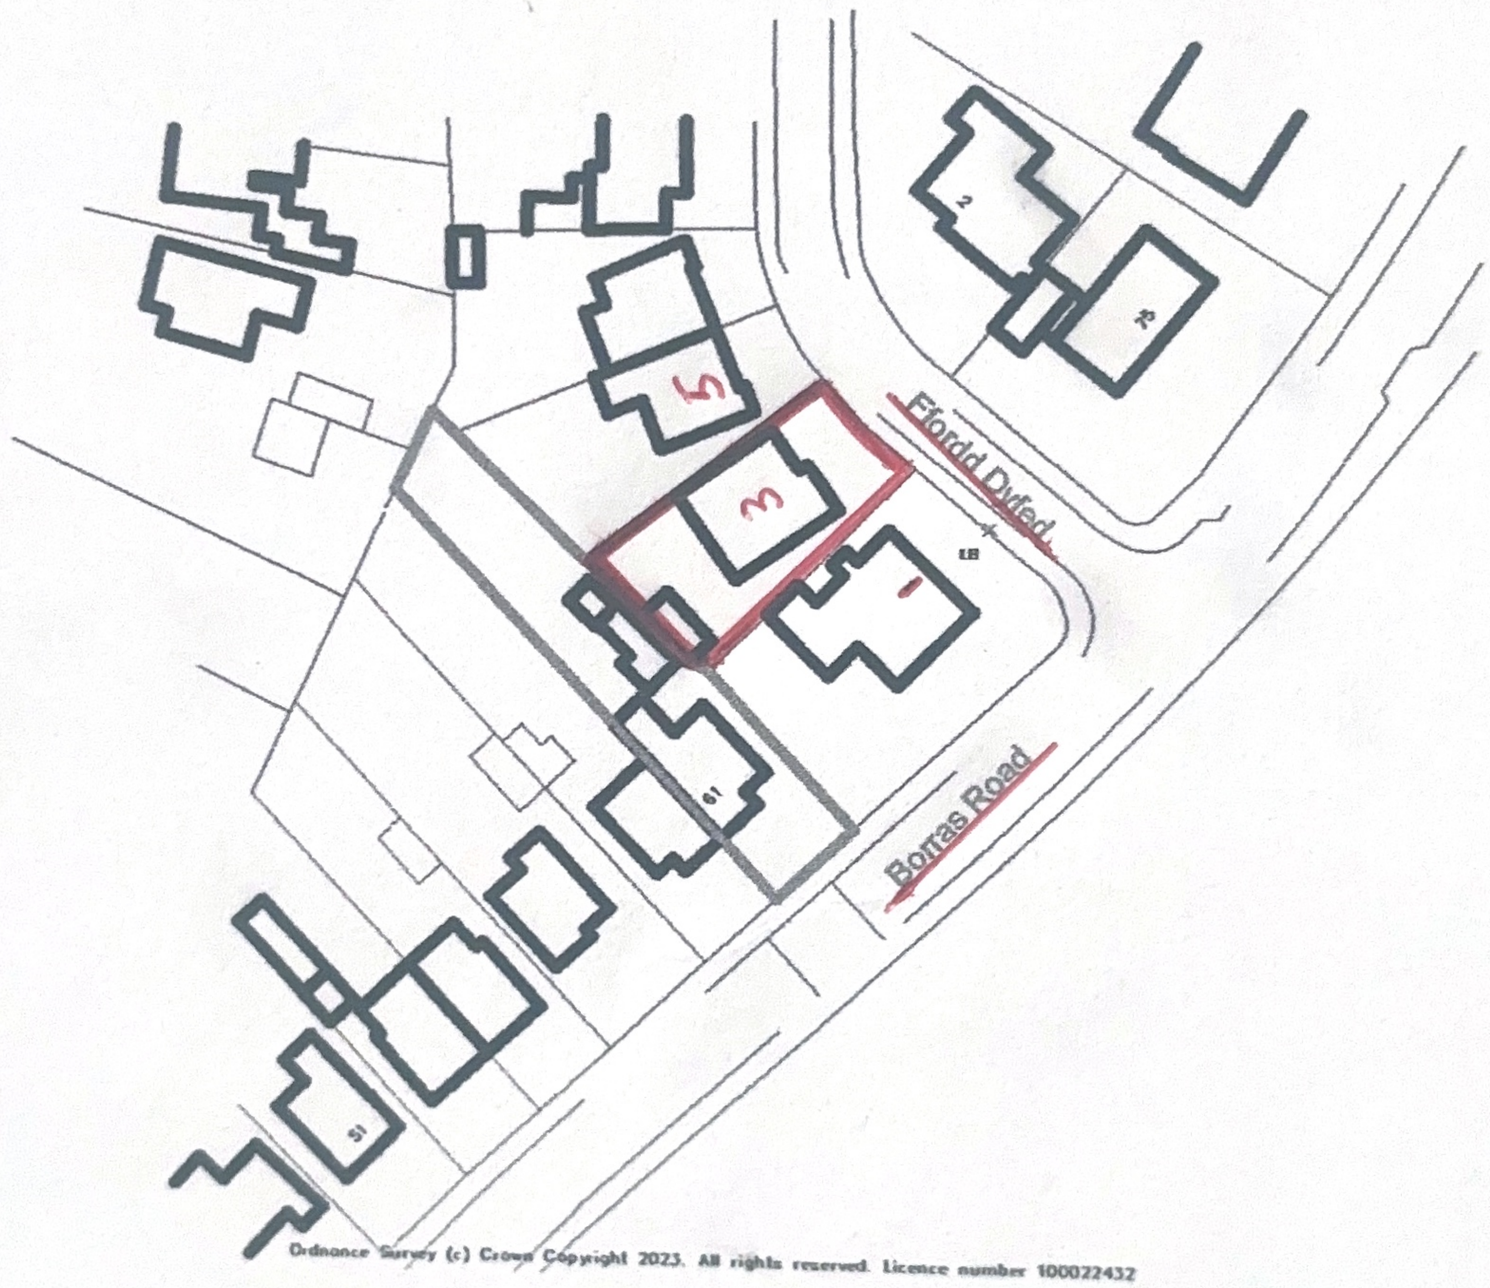


Ordnance Survey (c) Crown Copyright 2023. All rights reserved. Licence number 100022432

Location Plan

Scale: 1 : 1250