




# PROPOSED SITE LAYOUT

SCALE: 1 : 100

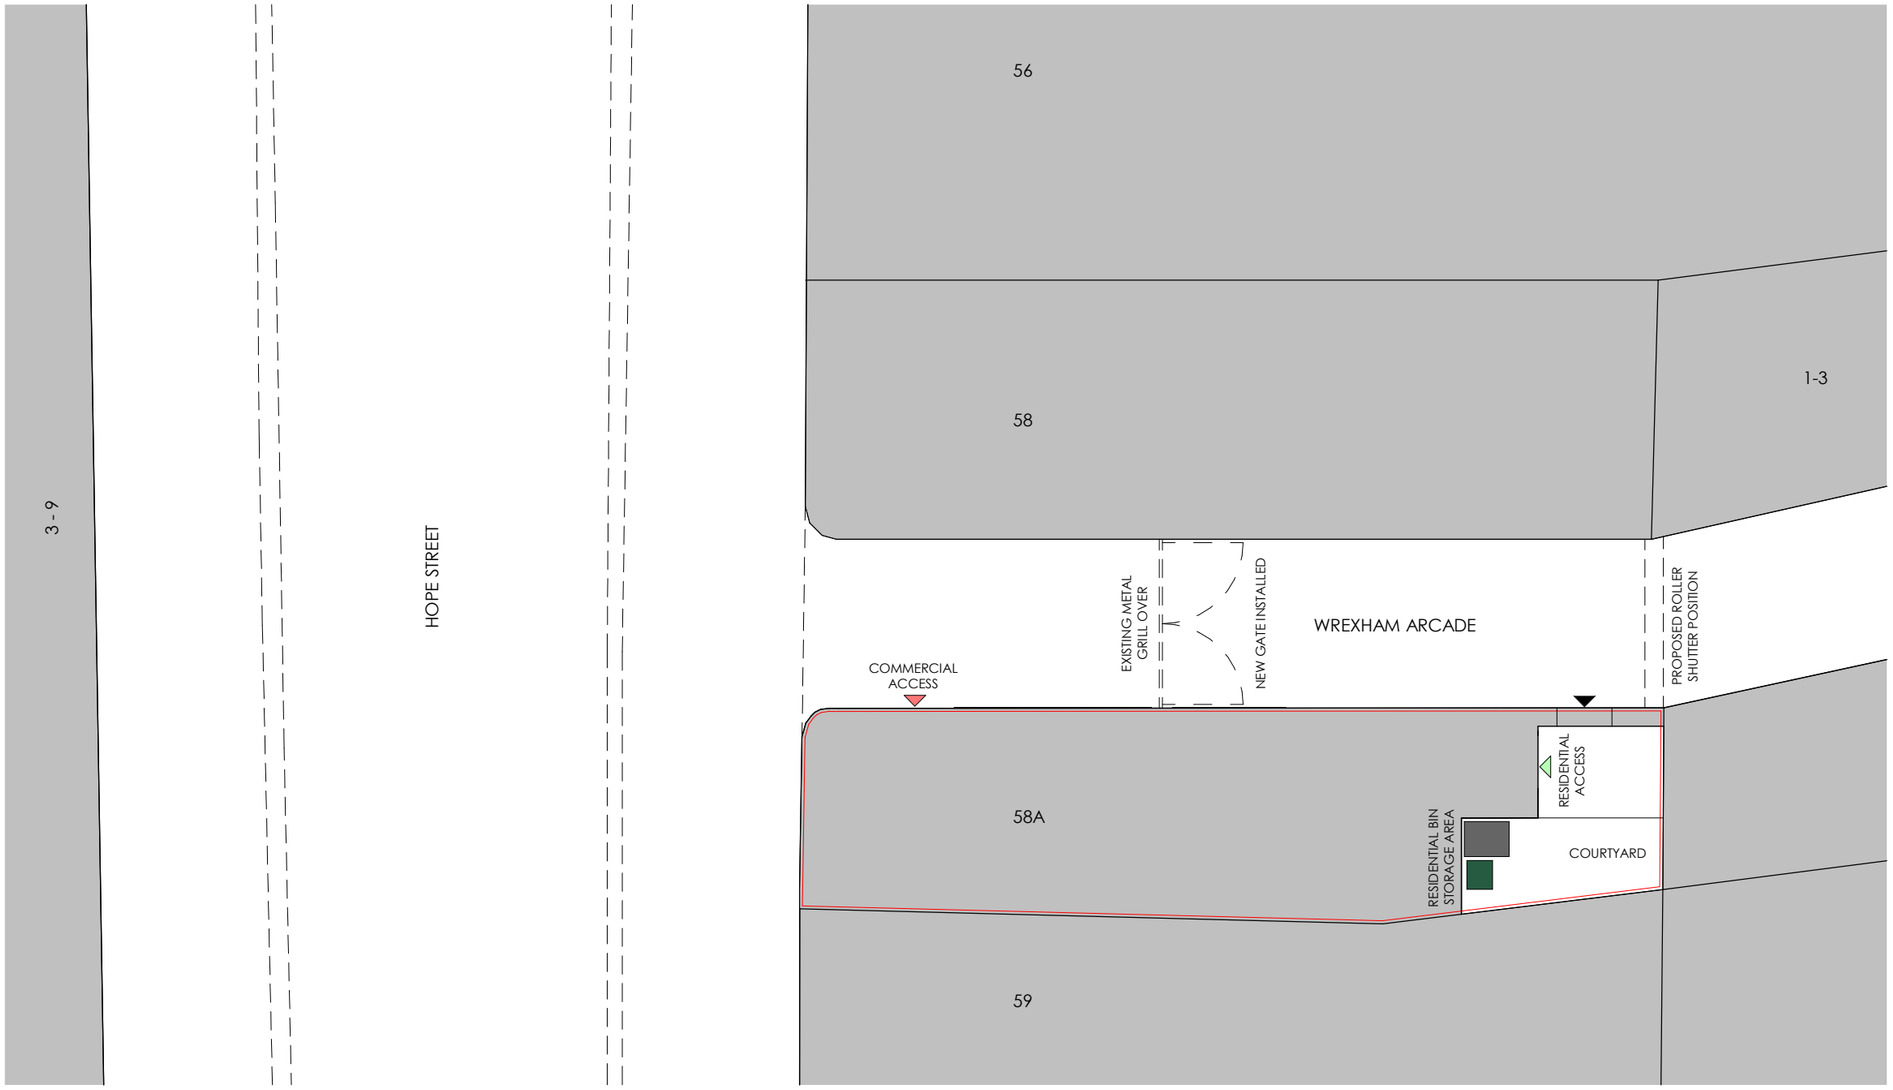

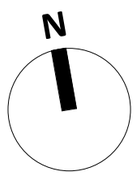



VISUAL SCALE 1:100 @ A3

| REV | DESCRIPTION | DATE | BY |
|---|---|---|---|

THIS DRAWING IS THE COPYRIGHT OF AINSLEY GOMMON ARCHITECTS. CHECK ALL DIMENSIONS ON SITE. DISCREPANCIES TO BE NOTIFIED TO ARCHITECT. ELEMENTS OF STRUCTURE SHOWN ARE INDICATIVE AND FOR GUIDANCE. FINAL DESIGN TO BE AS STRUCTURAL ENGINEERS DETAILS AND SPECIFICATION.

PROJECT
58A HOPE STREET,
WREXHAM
for JR + MARGO Ltd

DRAWING TITLE
PROPOSED SITE LAYOUT

| SCALE | DATE | DRAWN | CHECKED |
|---|---|---|---|
| 1 : 100 @A3 | 02/02/24 | TM | TM |

DRAWING STATUS: PLANNING

| JOB No | DRAWING No | REVISION |
|---|---|---|
| 2296 | 010 | |

AG | A AINSLEY GOMMON ARCHITECTS
1 PRICE STREET, HAMILTON SQUARE, BIRKENHEAD, MERSEYSIDE, CH41 6JN
Tel: 0151 647 5511 | birkenhead@agarchitects.co.uk | www.agarchitects.co.uk

PRINTED: 02/02/2024 16:47:21

A3