

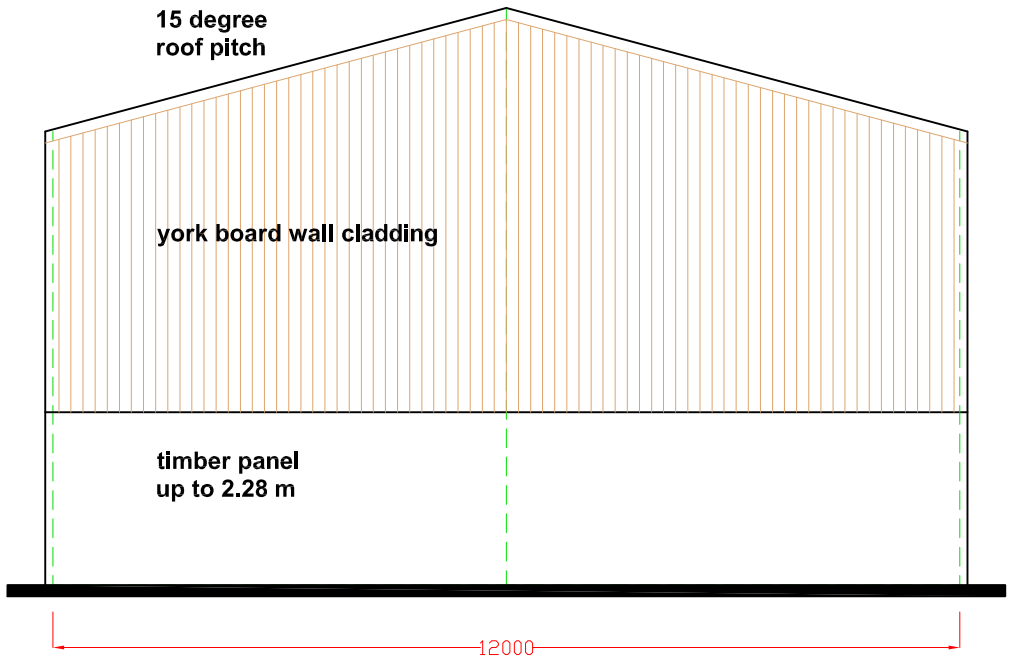



ELEVATION 'B' (side / south east)

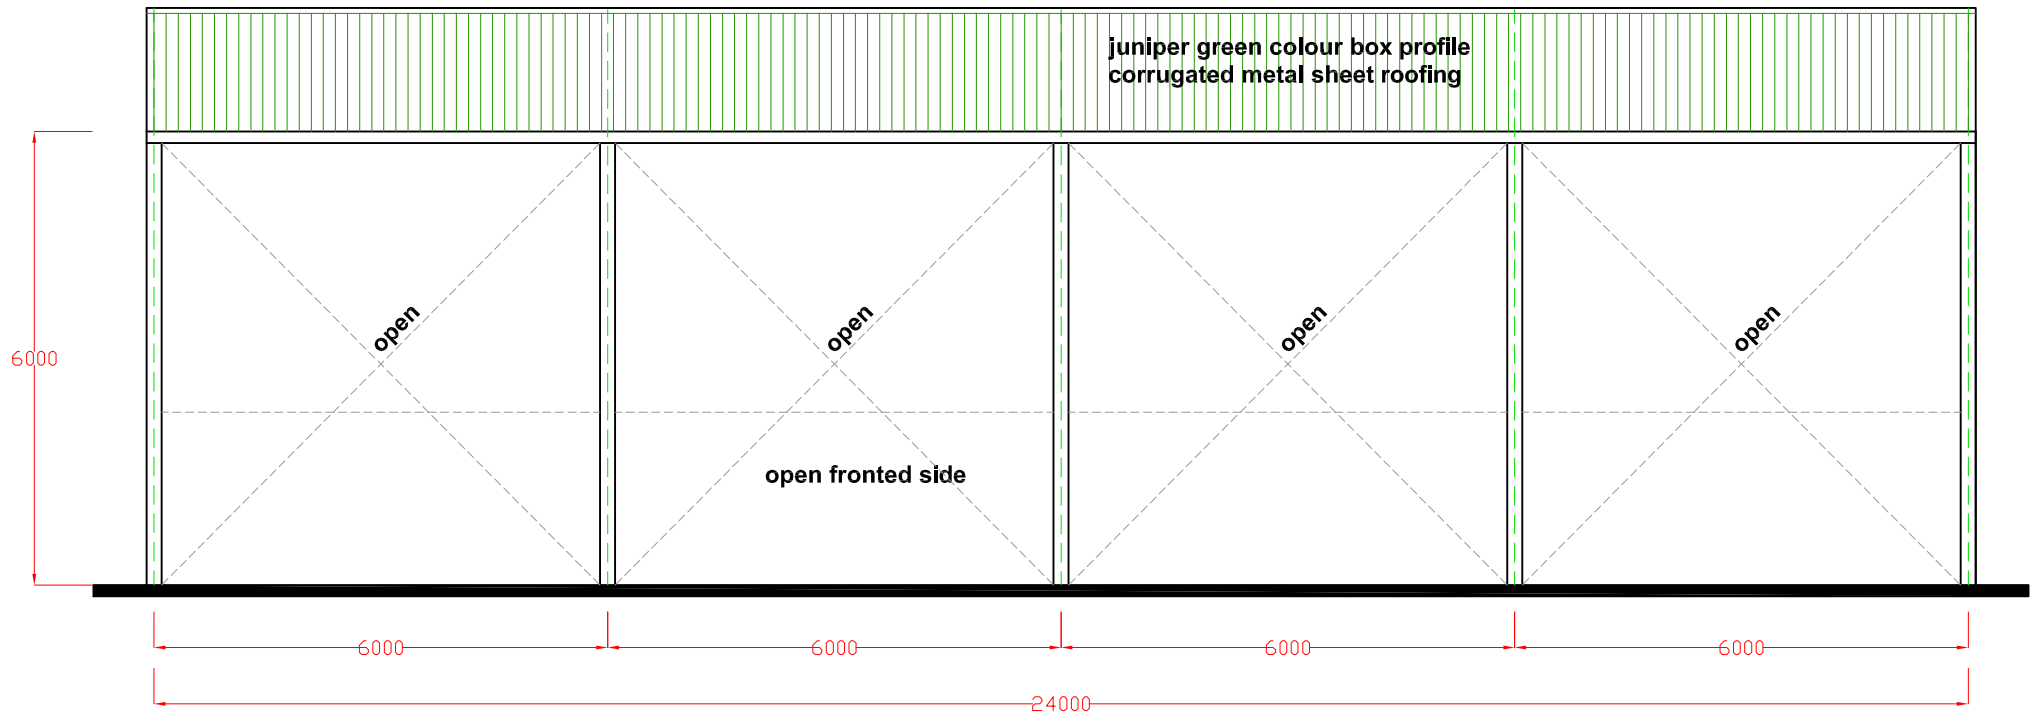

ELEVATION 'A' (front / north east)

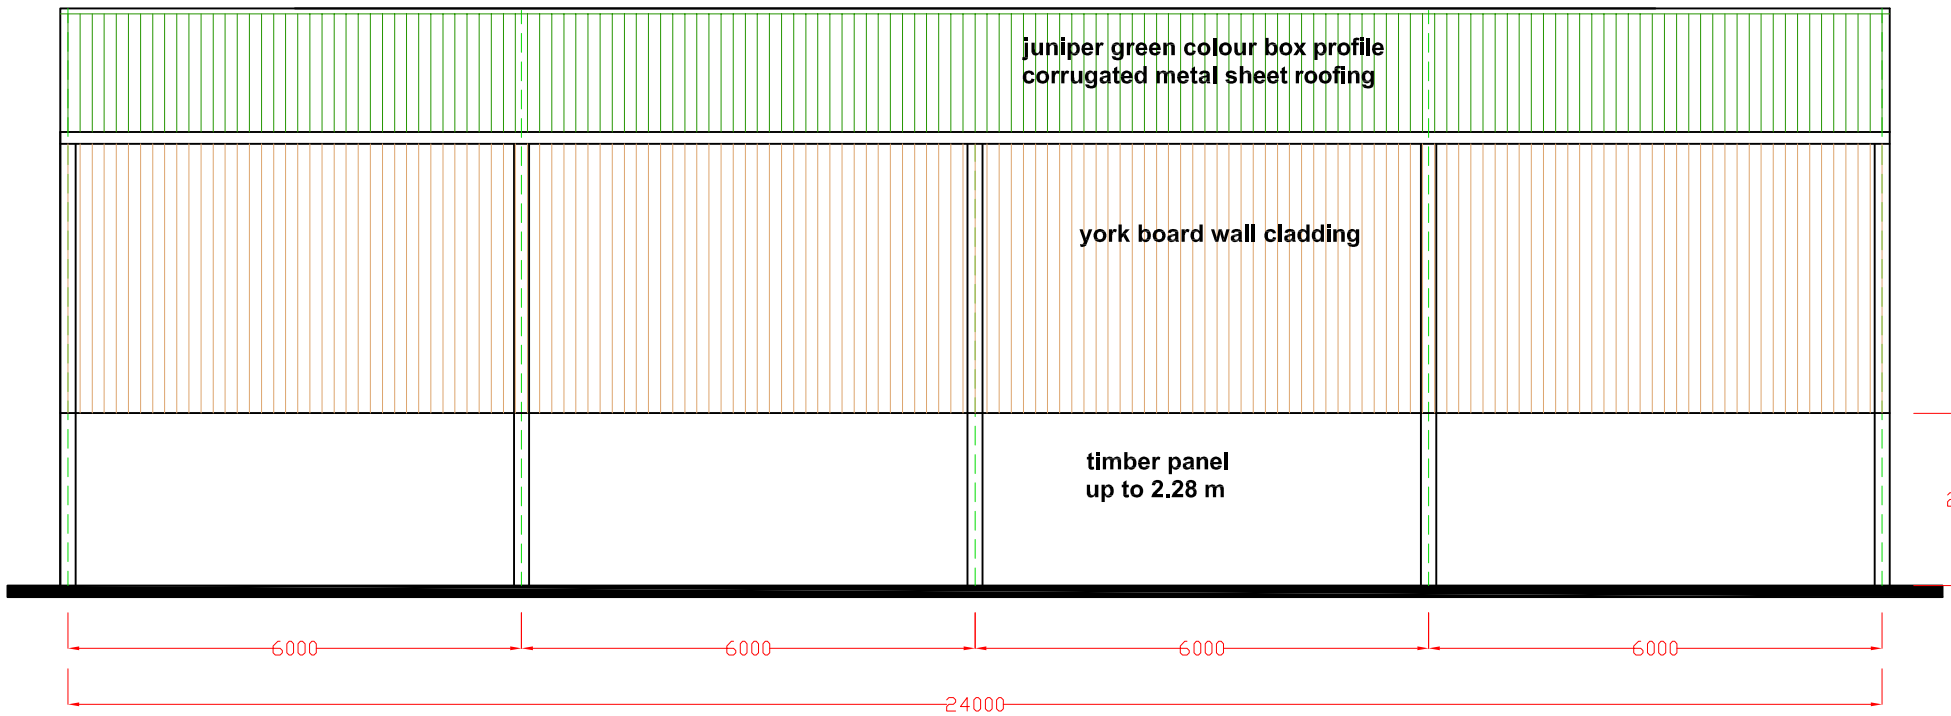

ELEVATION 'C' (rear / south west)

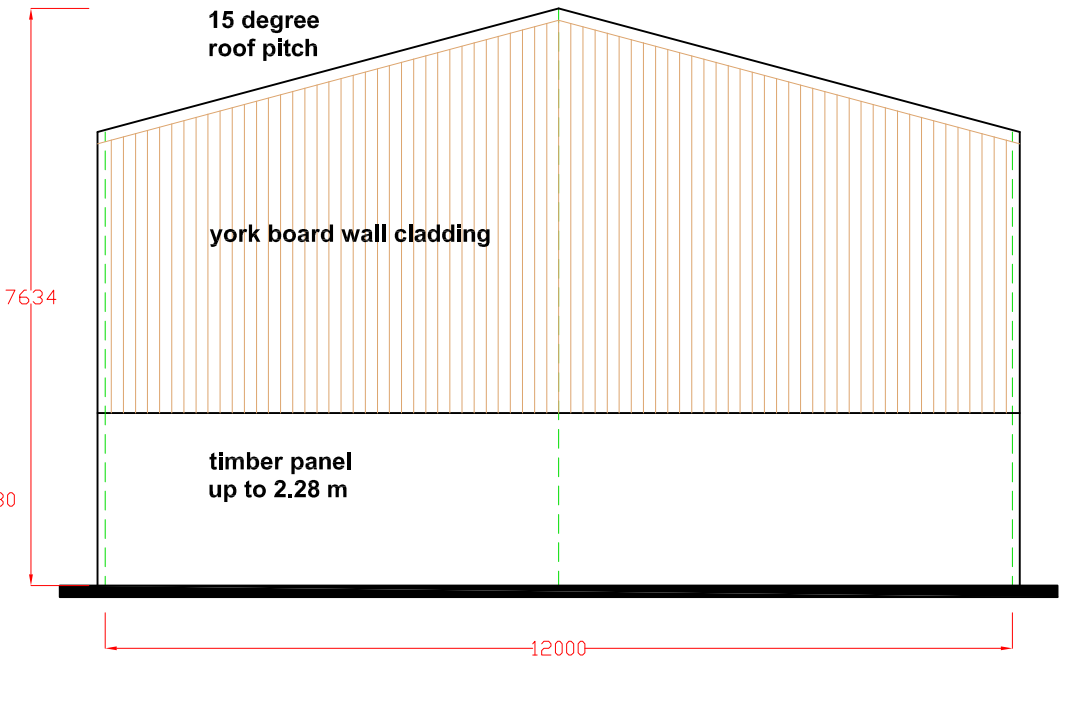


ELEVATION 'D' (side / north west)

NOTE - For location of proposed general purpose agricultural building on site refer to drawing number FFW 002

go2plan
Design & Planning
Tel: 07957 634478 email: jon@go2plan.co.uk

PROPOSED ELEVATIONS:
Proposed General Purpose Agricultural Storage Building
FIELDS FARM, FIELDS LANE
WILLINGTON, MALPAS, SY14 7LR

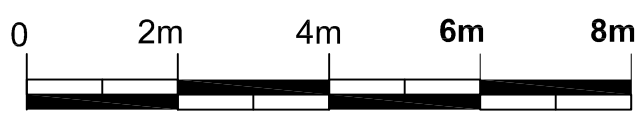

Scale bar in metres

Dwg No.	FFW 004
Scale:	1: 100 @ A3
date:	09.08.23
drawn:	jon evans