

FOR CONSTRUCTION
PURPOSES DO NOT SCALE

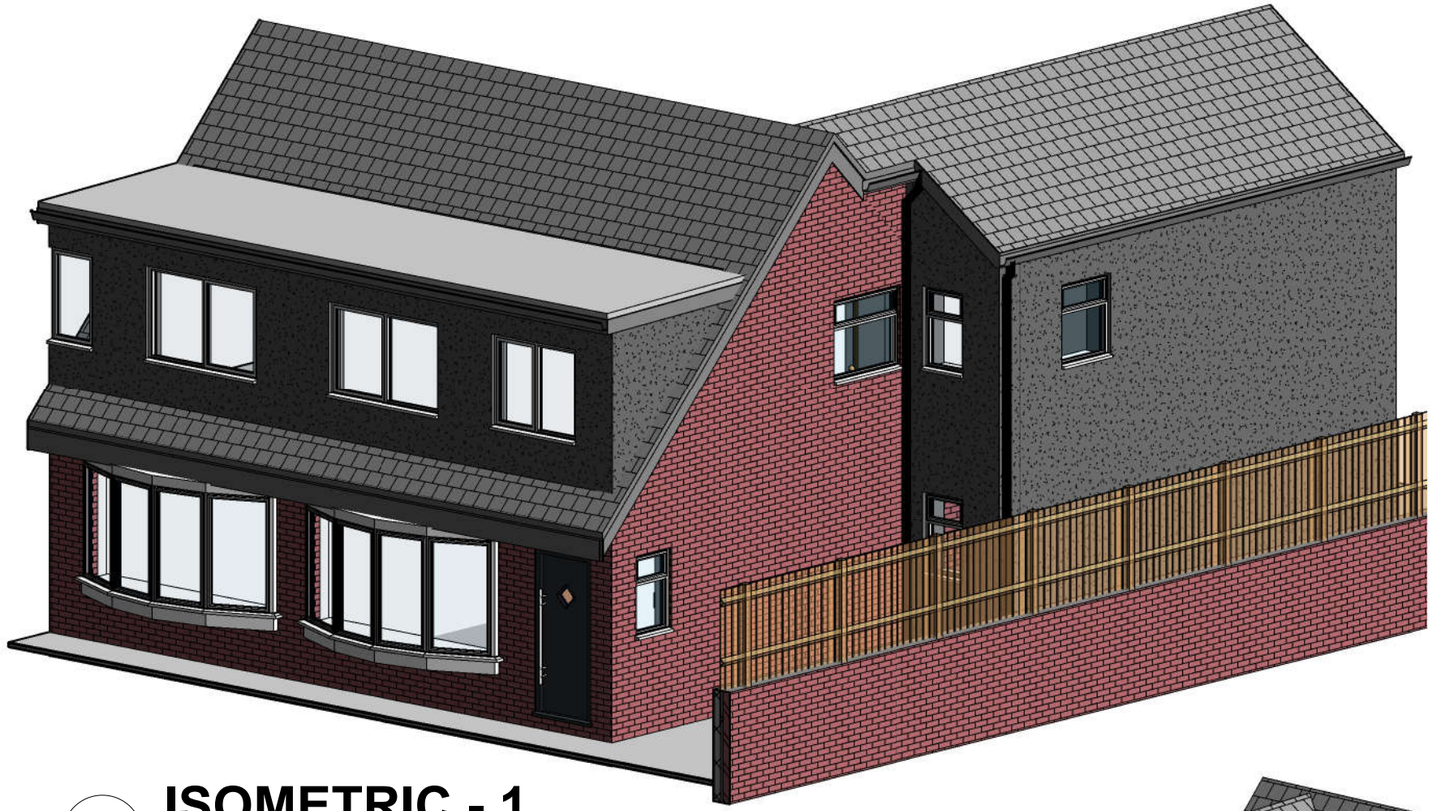

1 **ISOMETRIC - 1**

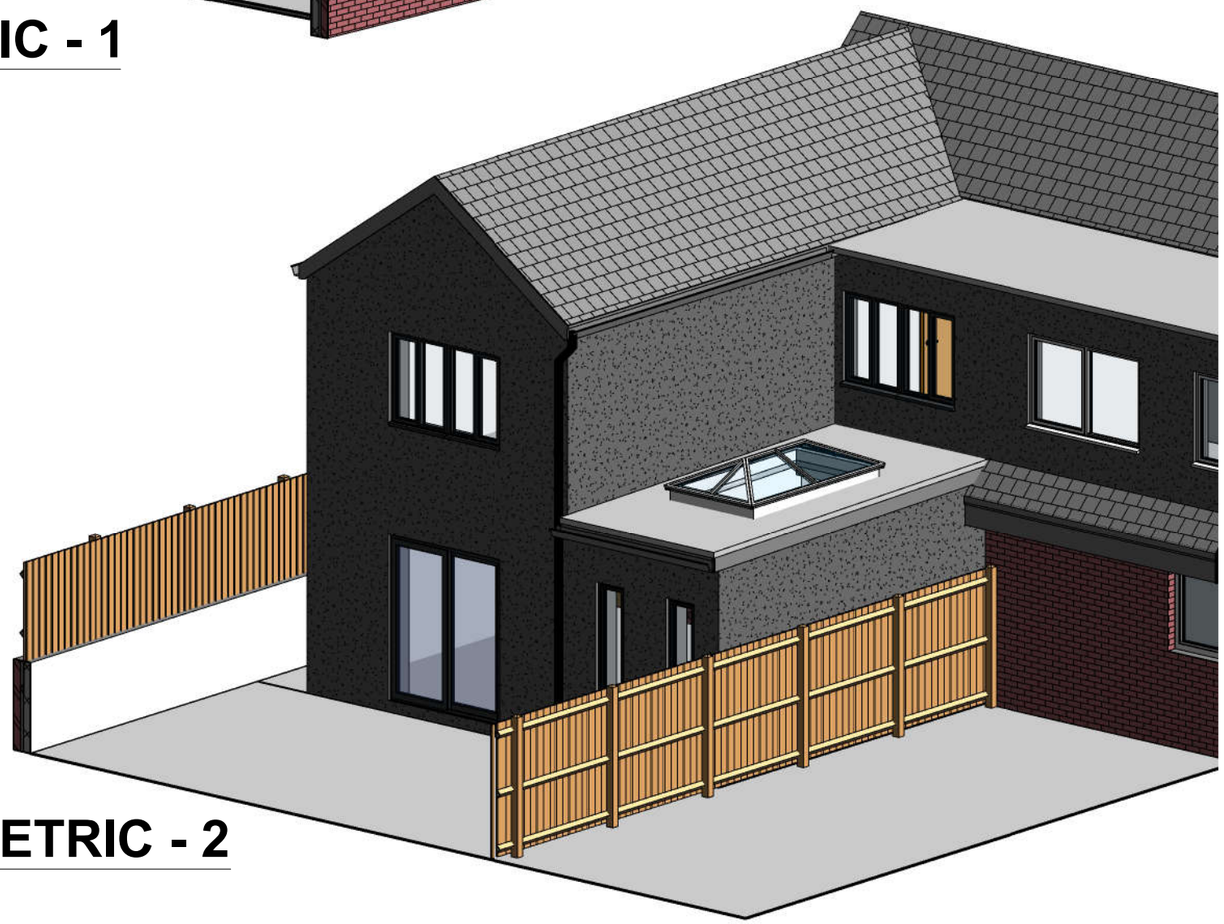

2 **ISOMETRIC - 2**

P1	PLANNING SUBMISSION	07/09/24

DRAWING STATUS:
PLANNING PERMISSION

CLIENT:
MR & MRS B. VALLANCE

ADDRESS:
20 TREM Y BERWYN, PEN Y CAE. LL14 2SF

PROJECT:
SIDE & REAR EXTENSION

TITLE:
ISOMETRIC VIEWS AS PROPOSED

	DRAWN BY:	DATE:
	CAD	AUG '24

SCALE:	DRAWING No:	REV:
@A3	06	P1