
North

Crown copyright, All rights reserved
Advanced Architecture and Structures
Licence Number: 100057669

0m 20 40 60 80 100
1:1250 Scale Bar for LPA use only

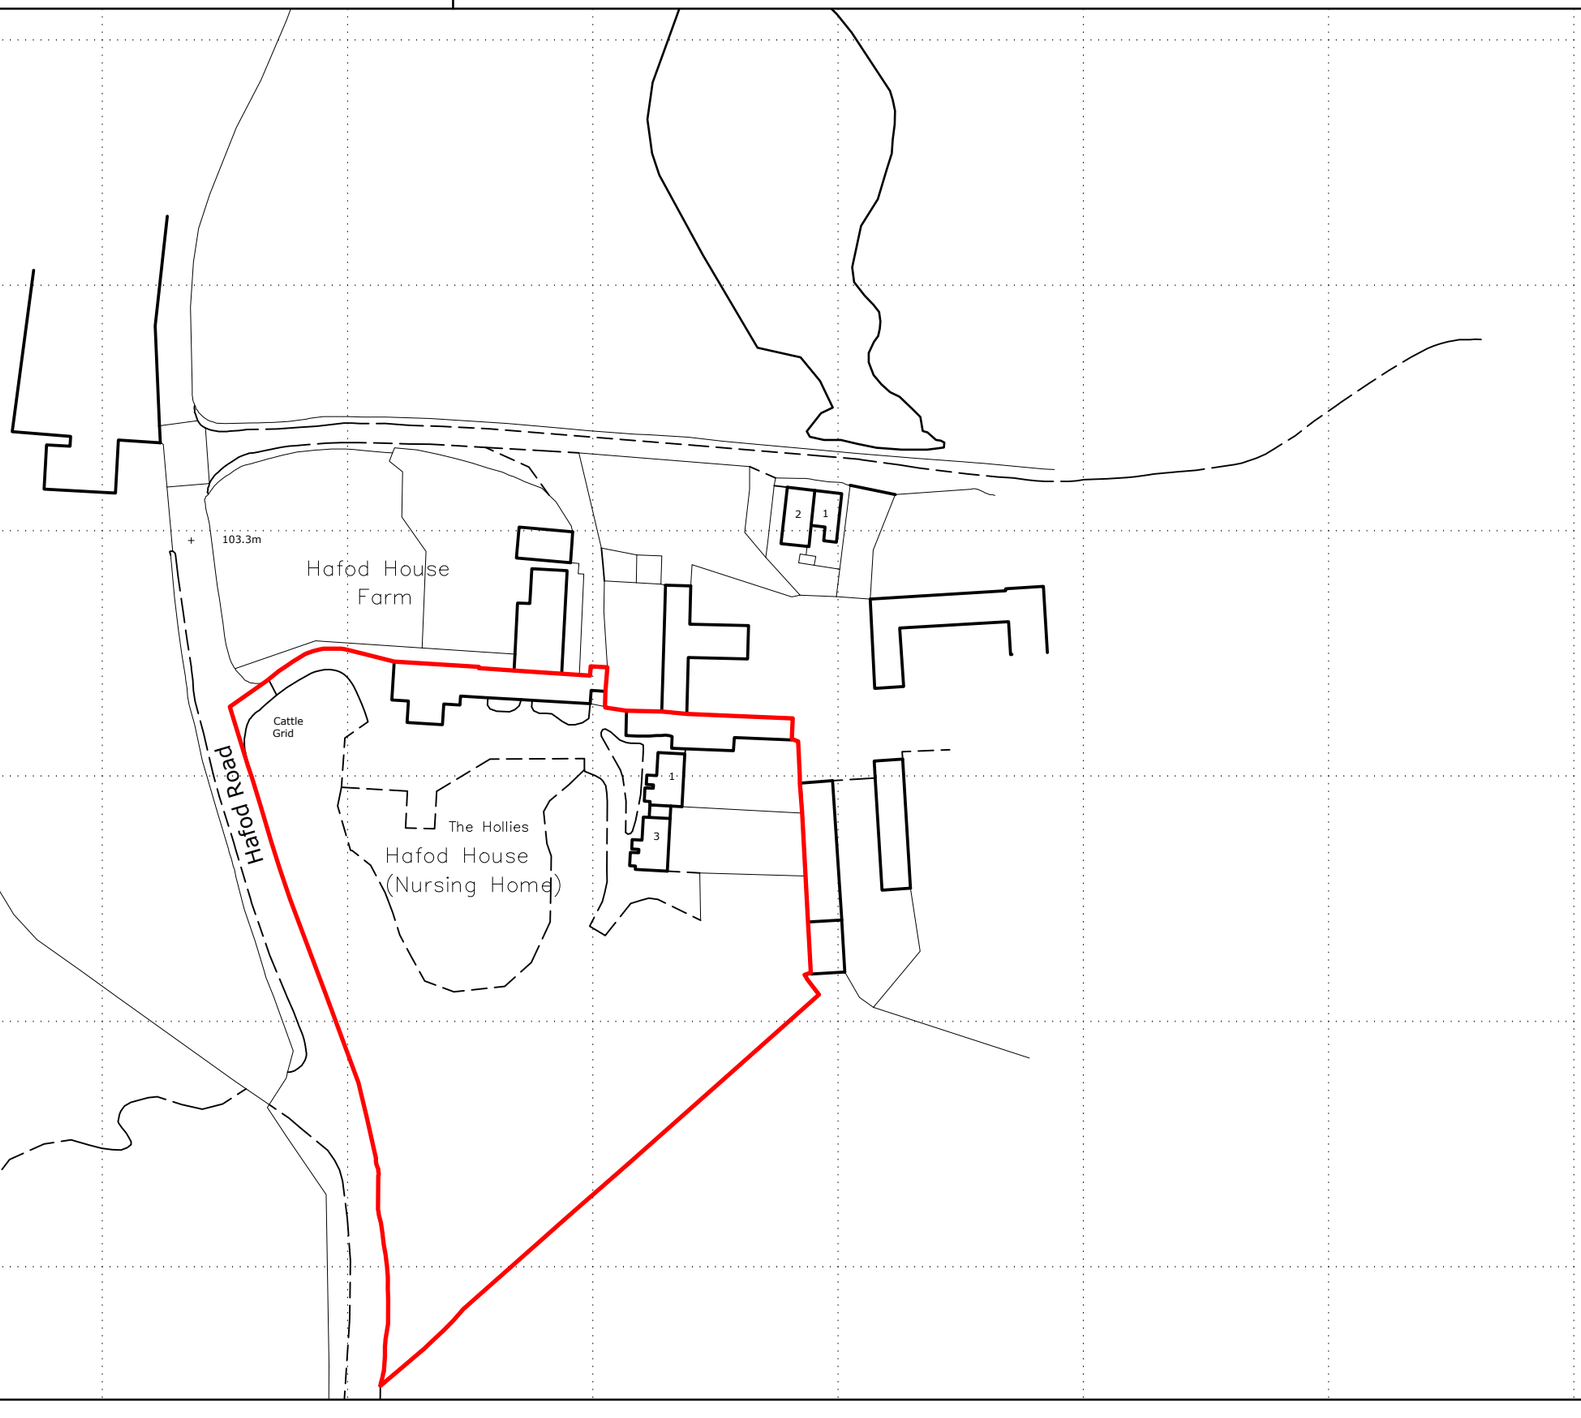

GENERAL -this drawing is to be read in conjunction with all Advanced Architecture and Structures (AAS) & third party drawings & specifications as applicable.

Indicates Proposed Extension
Indicates Notional Site Boundary
Indicates Notional Boundaries of Adjacent Land in Applicant Ownership

This plan has been prepared from information obtained from Ordnance Survey 1:1000 map series.

Notional Boundaries have been shown given the information available at the time of its preparation. Responsibility rests with the Client to ensure that the boundaries shown accurately reflect the Land Registry Plan.

Rev	Date	Description	By

Advanced Architecture & Structures
Architectural, Civil, & Structural Consultants, Building Surveyors, CDM2015 Principal Designers & Party Wall Surveyors
30 The Spinney, Birmingham, West Midlands, B20 1NR
T 0121 357 2275 E admin@advancedarchitecture.org.uk

The Institution of Structural Engineers · Incorporated IMaPS · Chartered Institute of Architectural Technologists Registered Practice · FPWS · cabe chartered association of building engineers

© Copyright Advanced Architecture and Structures Limited

Client
Surecare Group

Site Address
Hafod House Nursing Home
Hafod Road
Ruabon
Wrexham
LL14 6HF

Project
Proposed Portakabin for Office Use

Drawing
Site Location Plan

Scale at A3	Drawn SB	Date 31.08.24
1:1250	Checked SB	Date 31.08.24
Job No. 21124	Drawing No. 01	