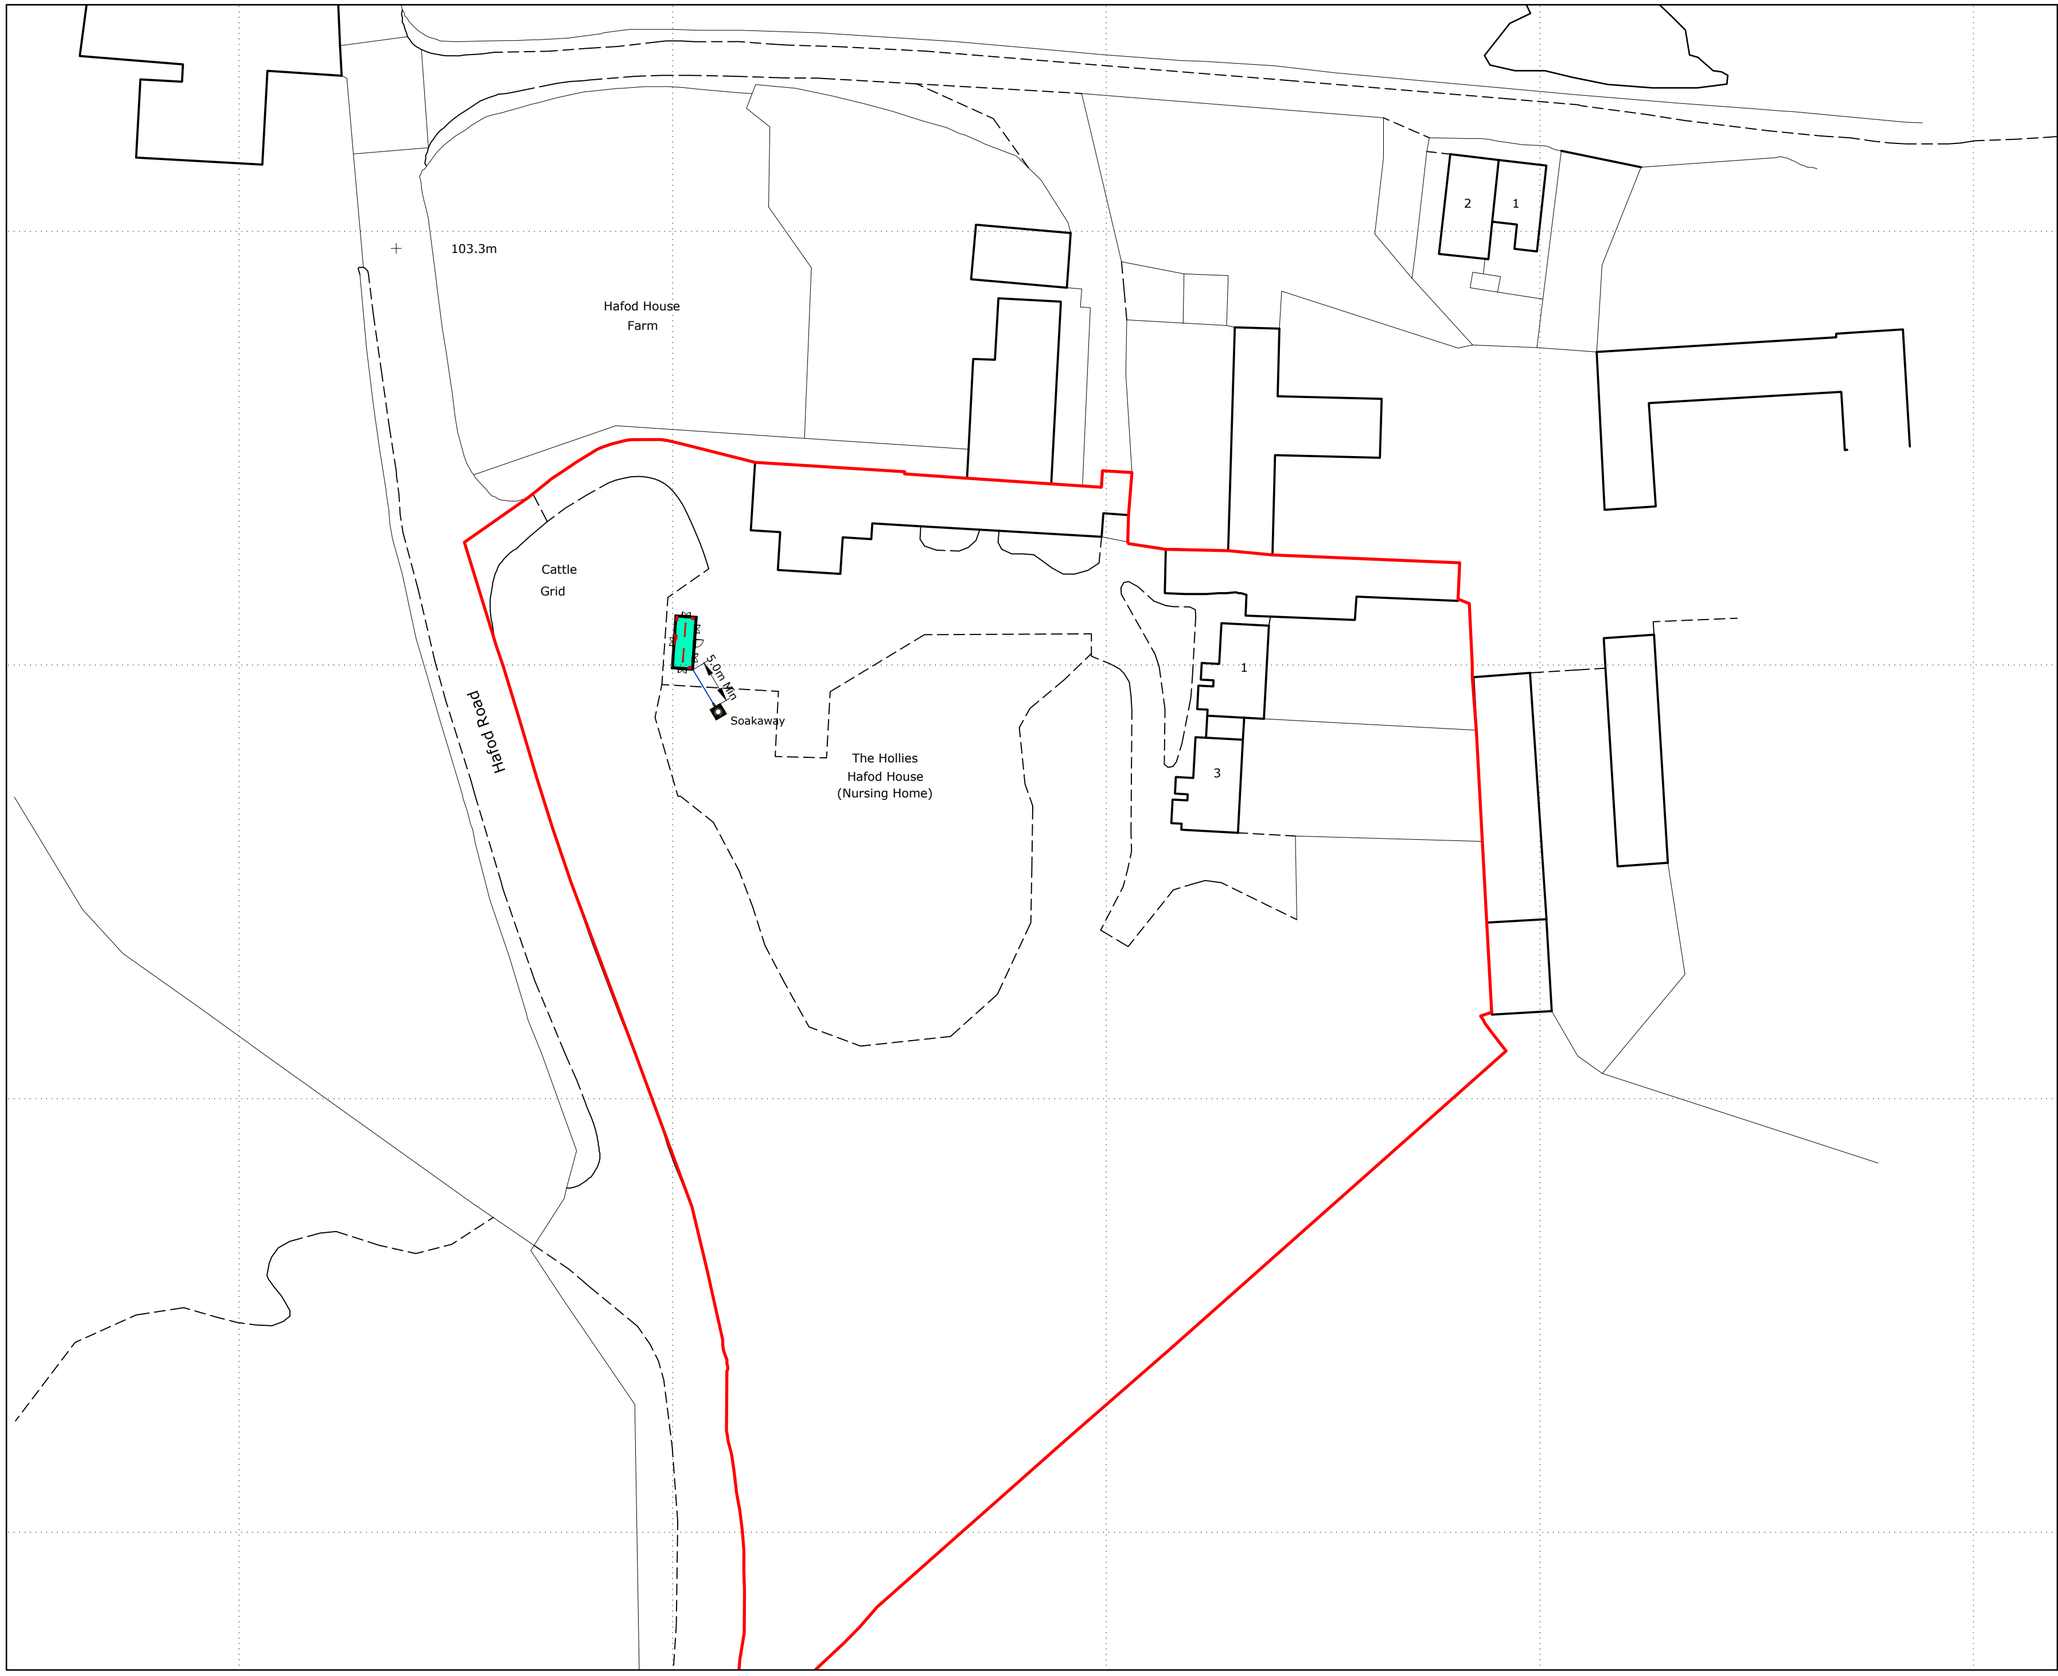


North

Crown copyright, All rights reserved
Advanced Architecture and Structures
Licence Number: 100057669

0m 10 20 30 40

1:500 Scale Bar for LPA use only

GENERAL -this drawing is to be read in conjunction with all Advanced Architecture and Structures & third party drawings & specifications as applicable.

Indicates Proposed Extension
Indicates Notional Site Boundary
Indicates Notional Boundaries of Adjacent Land in Applicant Ownership

This plan has been prepared from information obtained from Ordnance Survey 1:1000 map series.

Notional Boundaries have been shown given the information available at the time of its preparation. Responsibility rests with the Client to ensure that the boundaries shown accurately reflect the Land Registry Plan.

Rev	Date	Description	By

Advanced Architecture & Structures
Architectural, Civil, & Structural Consultants, Building Surveyors, CDM2015 Principal Designers & Party Wall Surveyors
30 The Spinney, Birmingham, West Midlands, B20 1NR
T 0121 357 2275 E admin@advancedarchitecture.org.uk

Chartered Institute of Architectural Technologists Registered Practice
The Institution of Structural Engineers
Incorporated IMaPS
PPWS
cabe chartered association of building engineers

© Copyright Advanced Architecture and Structures Limited

Client
Surecare Group

Site Address
Hafod House Nursing Home
Hafod Road
Ruabon
Wrexham
LL14 6HF

Project
Proposed Portakabin for Office Use

Drawing
Block Plan

Scale at A2	Drawn SB	Date 04.09.24
1:500	Checked SB	Date 04.09.24
Job No. 21124	Drawing No. 02	