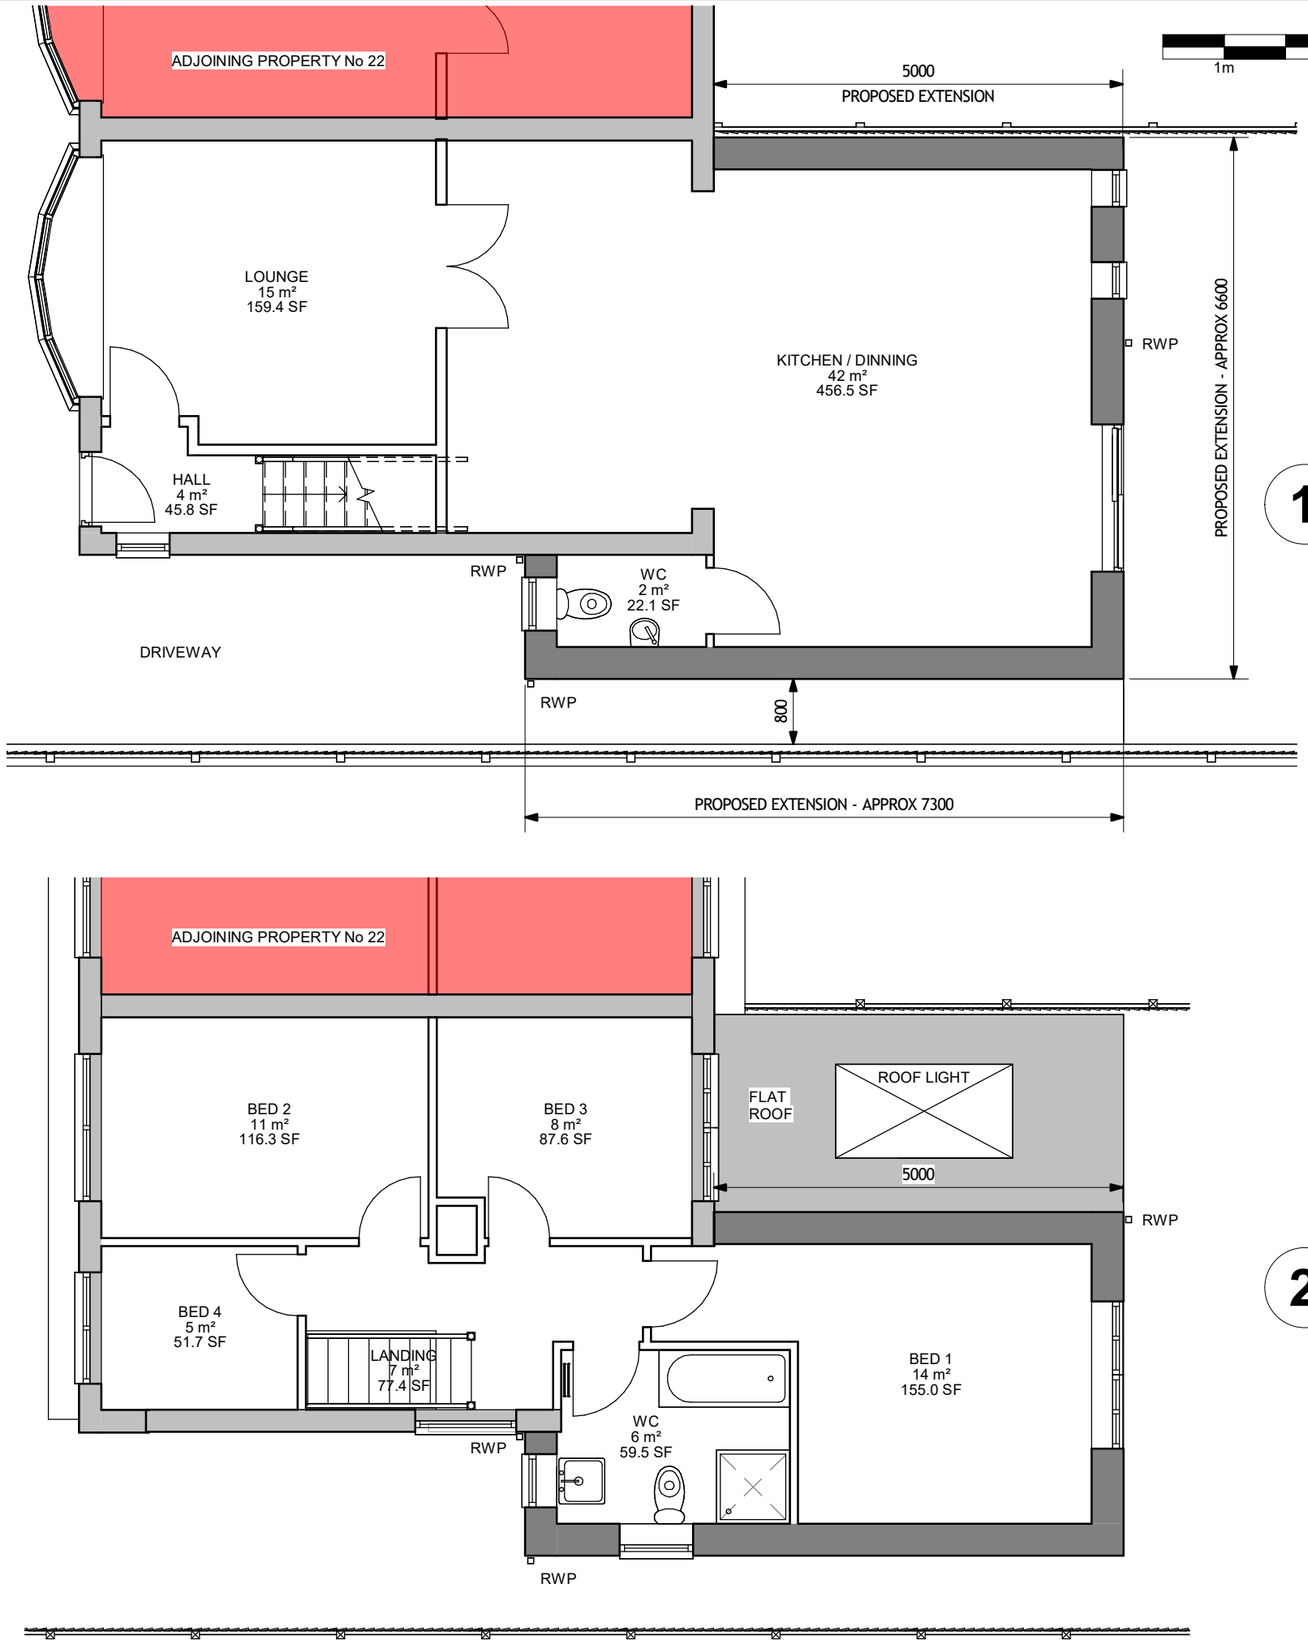


1 GROUND FLOOR

1 : 75

2 FIRST FLOOR

1 : 75

1m — SCALE BAR @ 1:100 — 10m

FOR CONSTRUCTION
PURPOSES DO NOT SCALE

P1	PLANNING SUBMISSION	07/09/24

DRAWING STATUS: PLANNING PERMISSION

CLIENT: MR & MRS B. VALLANCE

ADDRESS: 20 TREM Y BERWYN, PEN Y CAE. LL14 2SF

PROJECT: SIDE & REAR EXTENSION

TITLE: PROPOSED PLANS

	DRAWN BY:	DATE:
	CAD	AUG '24

SCALE:	DRAWING No:	REV:
@A3 As indicated	04	P1