
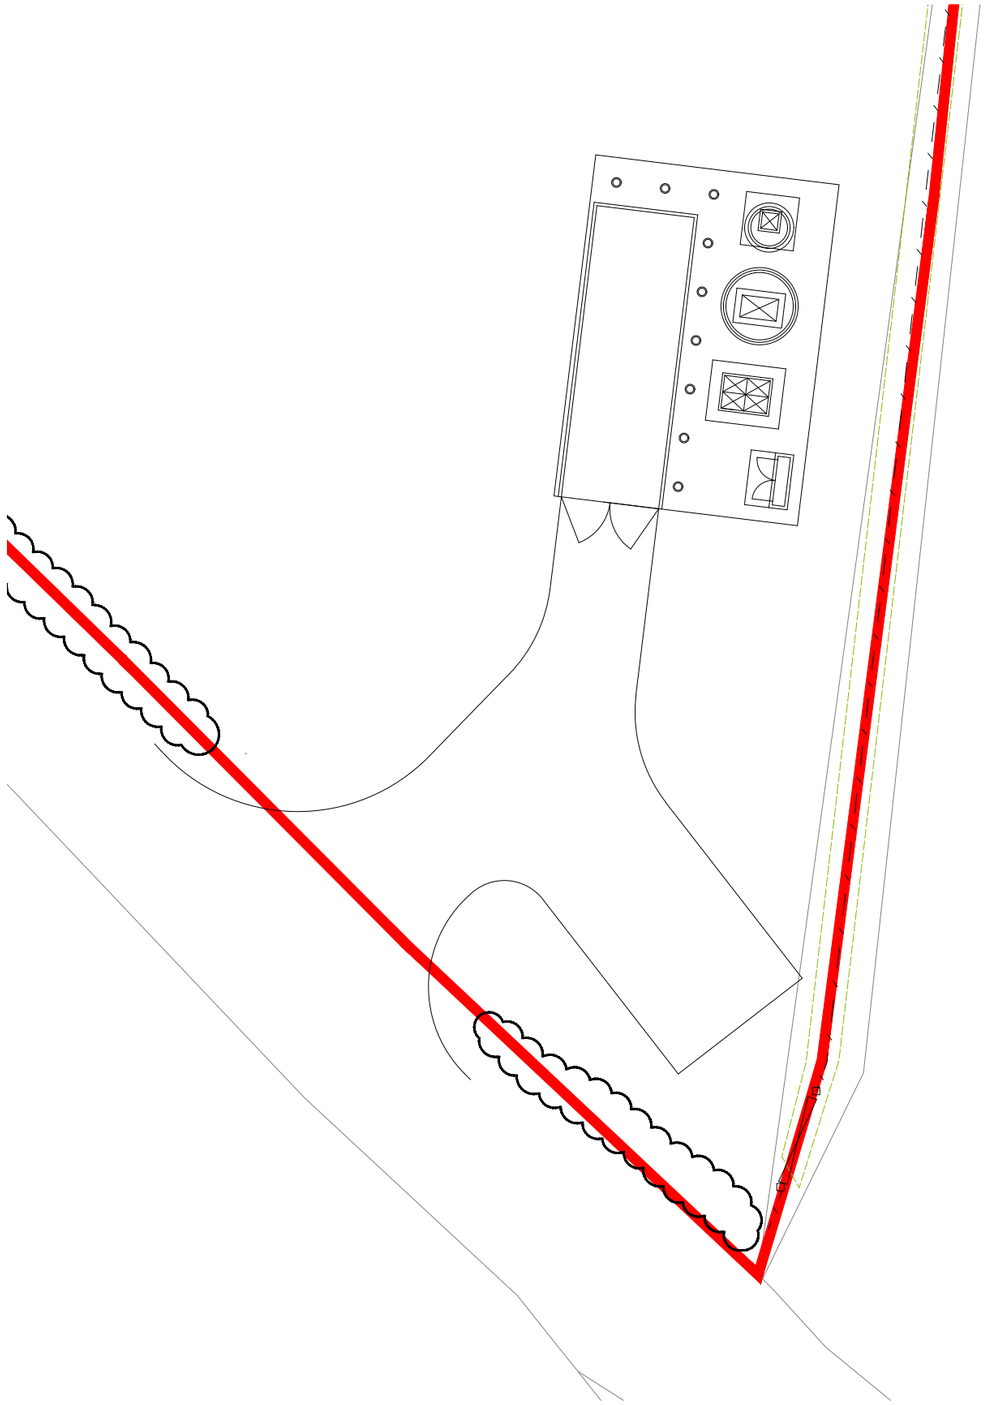


PROPOSED PUMP STATION LOCATION
SCALE - 1:250

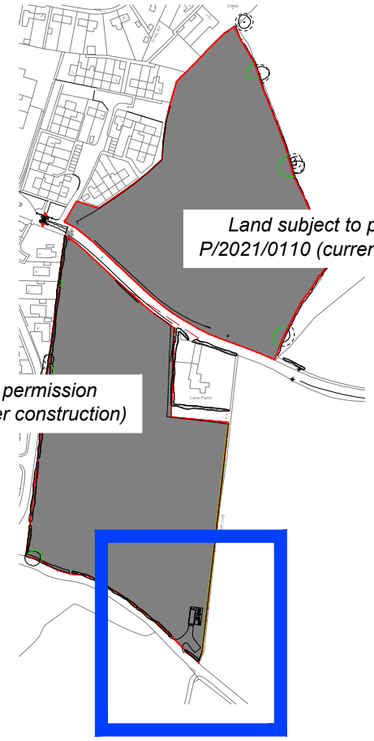

SITE LAYOUT
SCALE - NTS

REV	DATE	DESCRIPTION
B	23.07.2024	ACCESS AMENDED INLINE WITH ENGINEERS RECOMMENDATIONS FOLLOWING VEHICLE TRACKING MODELLING
A	15.05.2024	SITE LAYOUT REDUCED IN SCALE; LAYOUT OF SUB-STATION INCREASED IN SCALE

Title:
Rossett Road, Rossett, Wrexham

Proposed re-position of Pump Station on Southern Parcel

Castle Green

Job No: R1-0017
Ref: ROSSRD-PS.01
Scale (A3): VARIES
Date: 10.05.2024
Rev: B

DO NOT SCALE OFF THIS DRAWING; © Castle Green Homes