
N

0 10 20 30 40 50m

Scale 1:1250

APPLICATION BOUNDARY INDICATED THUS:

Schedule of Areas	m²
Application Area	115

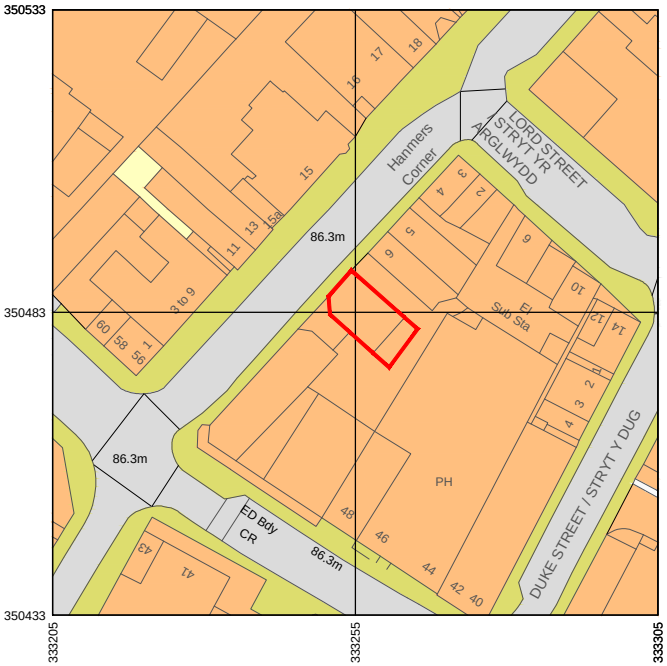

Rev	Date	Drawn by	Checked by
B	09/08/2024	TBS	TBS
Rear yard demarcated			
A	14/09/2023	TBS	TBS
Non-draft issue			
-	30/08/2023	TBS	TBS
Draft Issue			

Produced on 06 September 2023 from the Ordnance Survey National Geographic Database and incorporating surveyed revision available at this date.
This map shows the area bounded by 333205 350433,333305 350433,333305 350533,333205 350533,333205 350433
Crown copyright and database rights 2023 OS 100054135. Supplied by copla ltd trading as UKPlanningMaps.com a licensed Ordnance Survey partner (OS 100054135).
Data licence expires 06 September 2024. Unique plan reference: v1e//997581/1344180

Site Location Plan - 1:1250

Project: 3 King Street, Wrexham, LL11 1HE

Client	Purpose of Issue	Drawing Stage
Marin Garabagiu	For Approval	Pre-app

Title: Site Location Plan

Scale @ A3	Date	Ref	Drawn
1:1250	Sept 2023	274	TBS

Drg No	Rev
274/KSW/PL/001	B