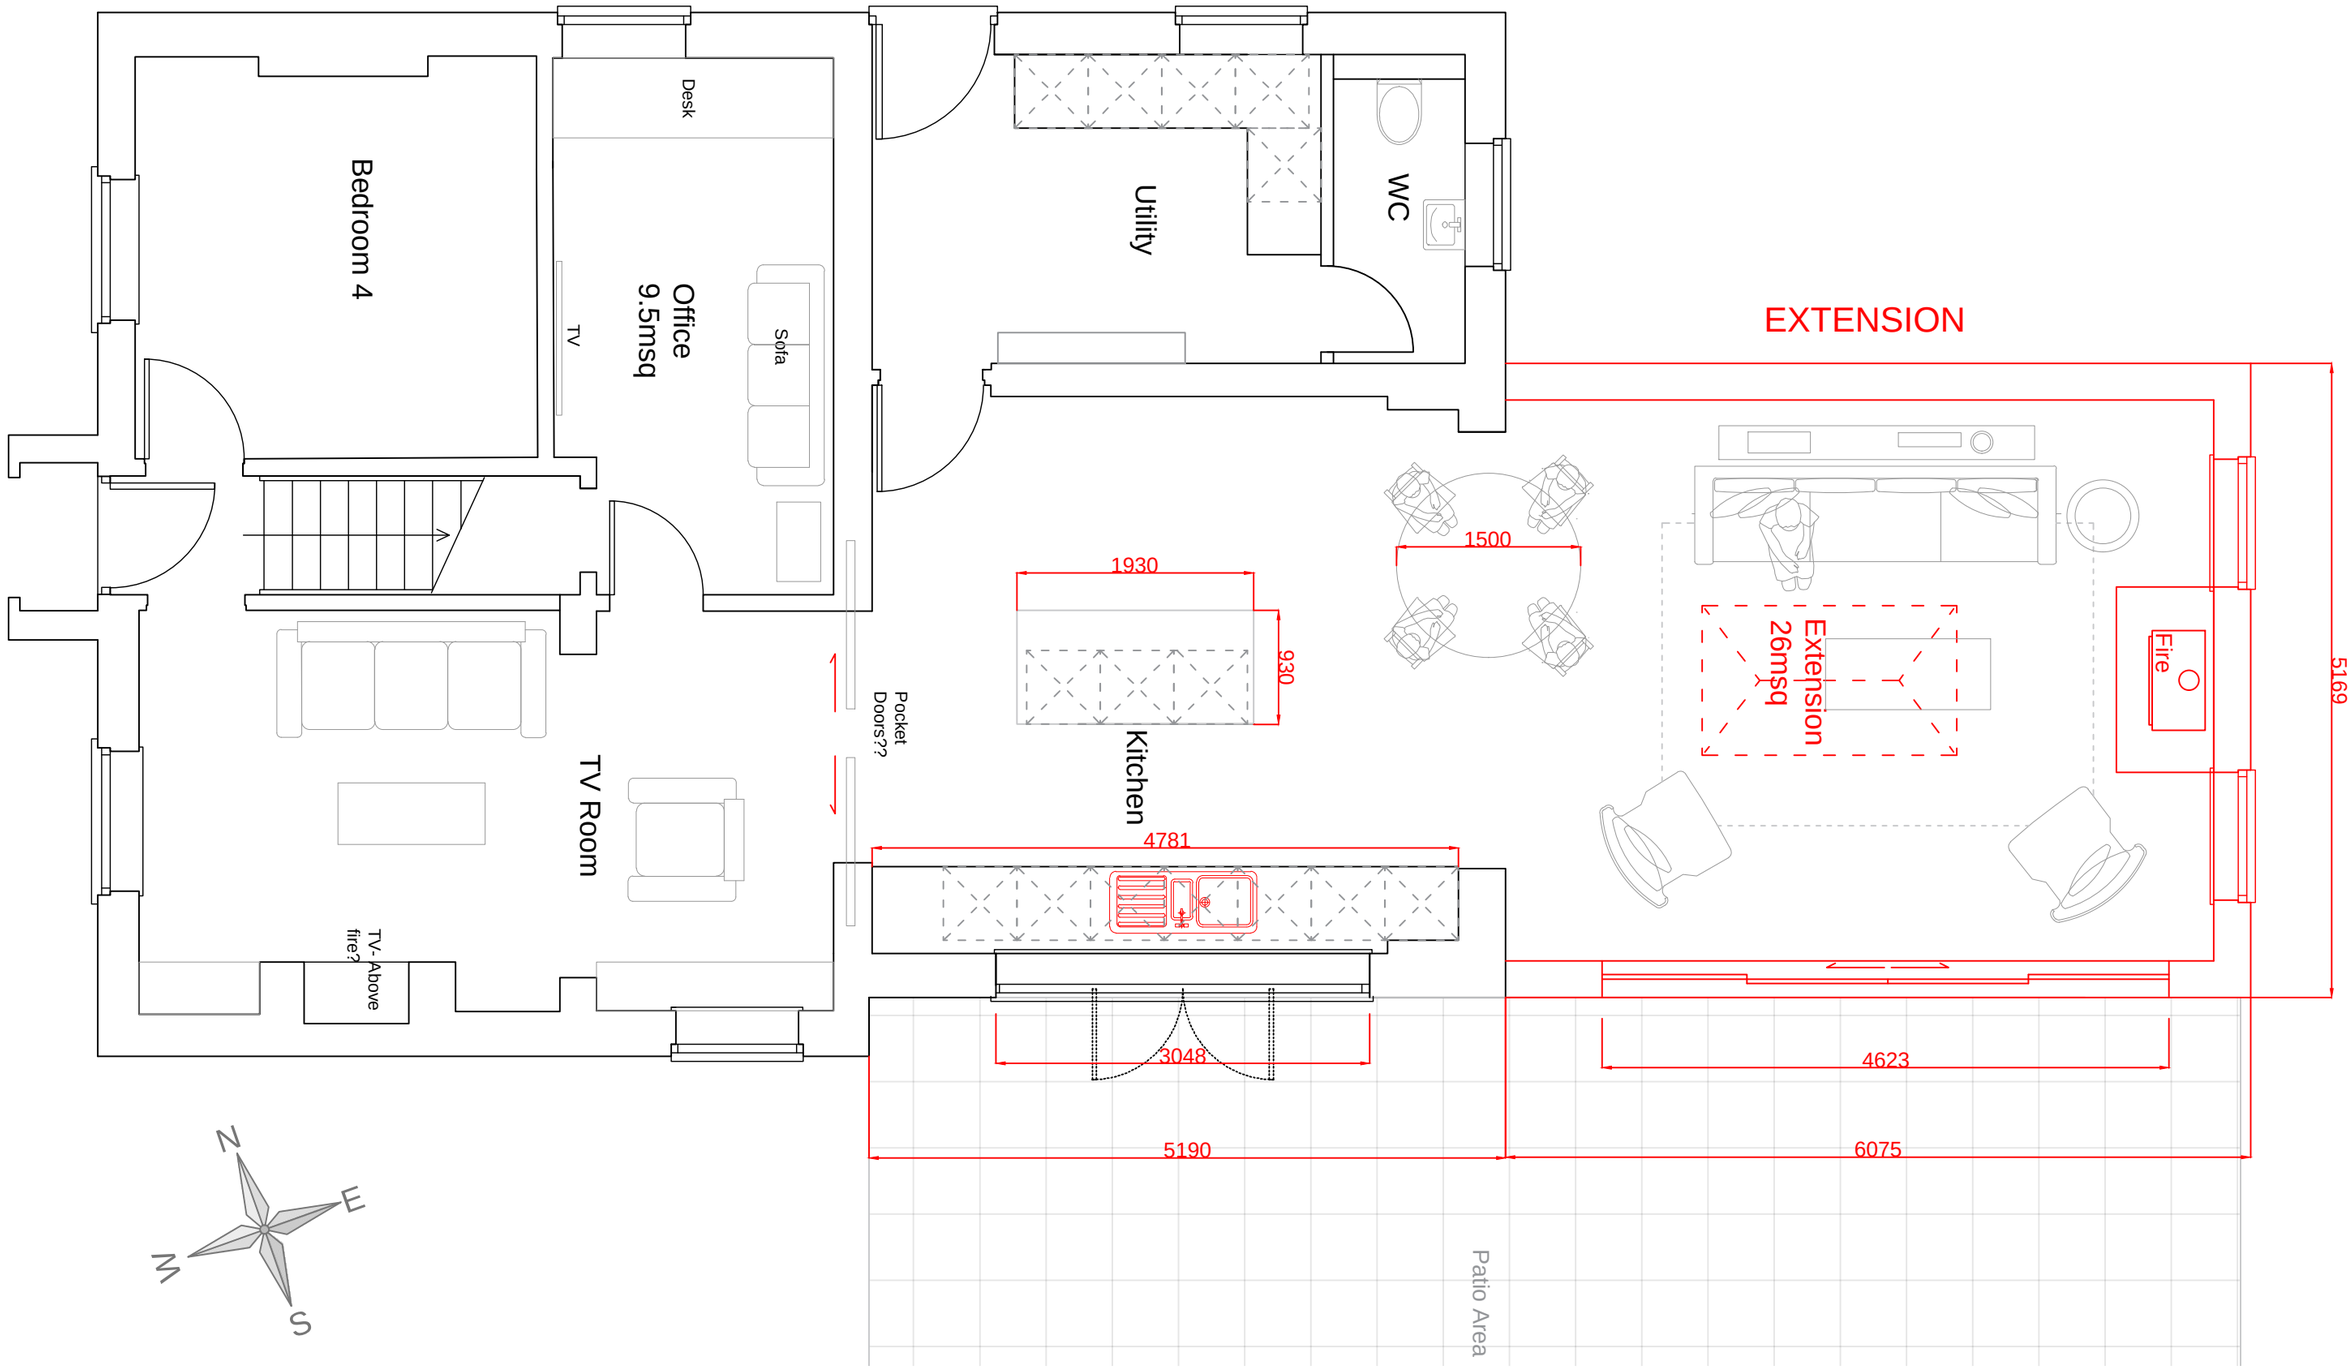


Overton View

Job Title.

Address

REV:

Revisions

1.50 - Scale @A3

- DRAWING NOT TO BE SCALED.
- REPORT ERRORS & OMISSIONS TO ARCHITECT
- CHECK ALL DIMENSIONS ON SITE
- DRAWING TO BE READ IN CONJUNCTION WITH HEALTH AND SAFETY PLAN AND RELEVANT RISK ASSESSMENTS.

All drawings, images and models are subject to the copyright designs & patents act 1988.

RBD ARCHITECTS and INTERIORS
07831-679101
rb@rbd-architects.co.uk

Drawing name & no.

Proposed Ground Floor Drawing.Opt 3

P.11.PL