
ProPrinter (© By Design) 15 Aug 2024 - 12:47:17 PM Licensed to Wrexham UA Authority License

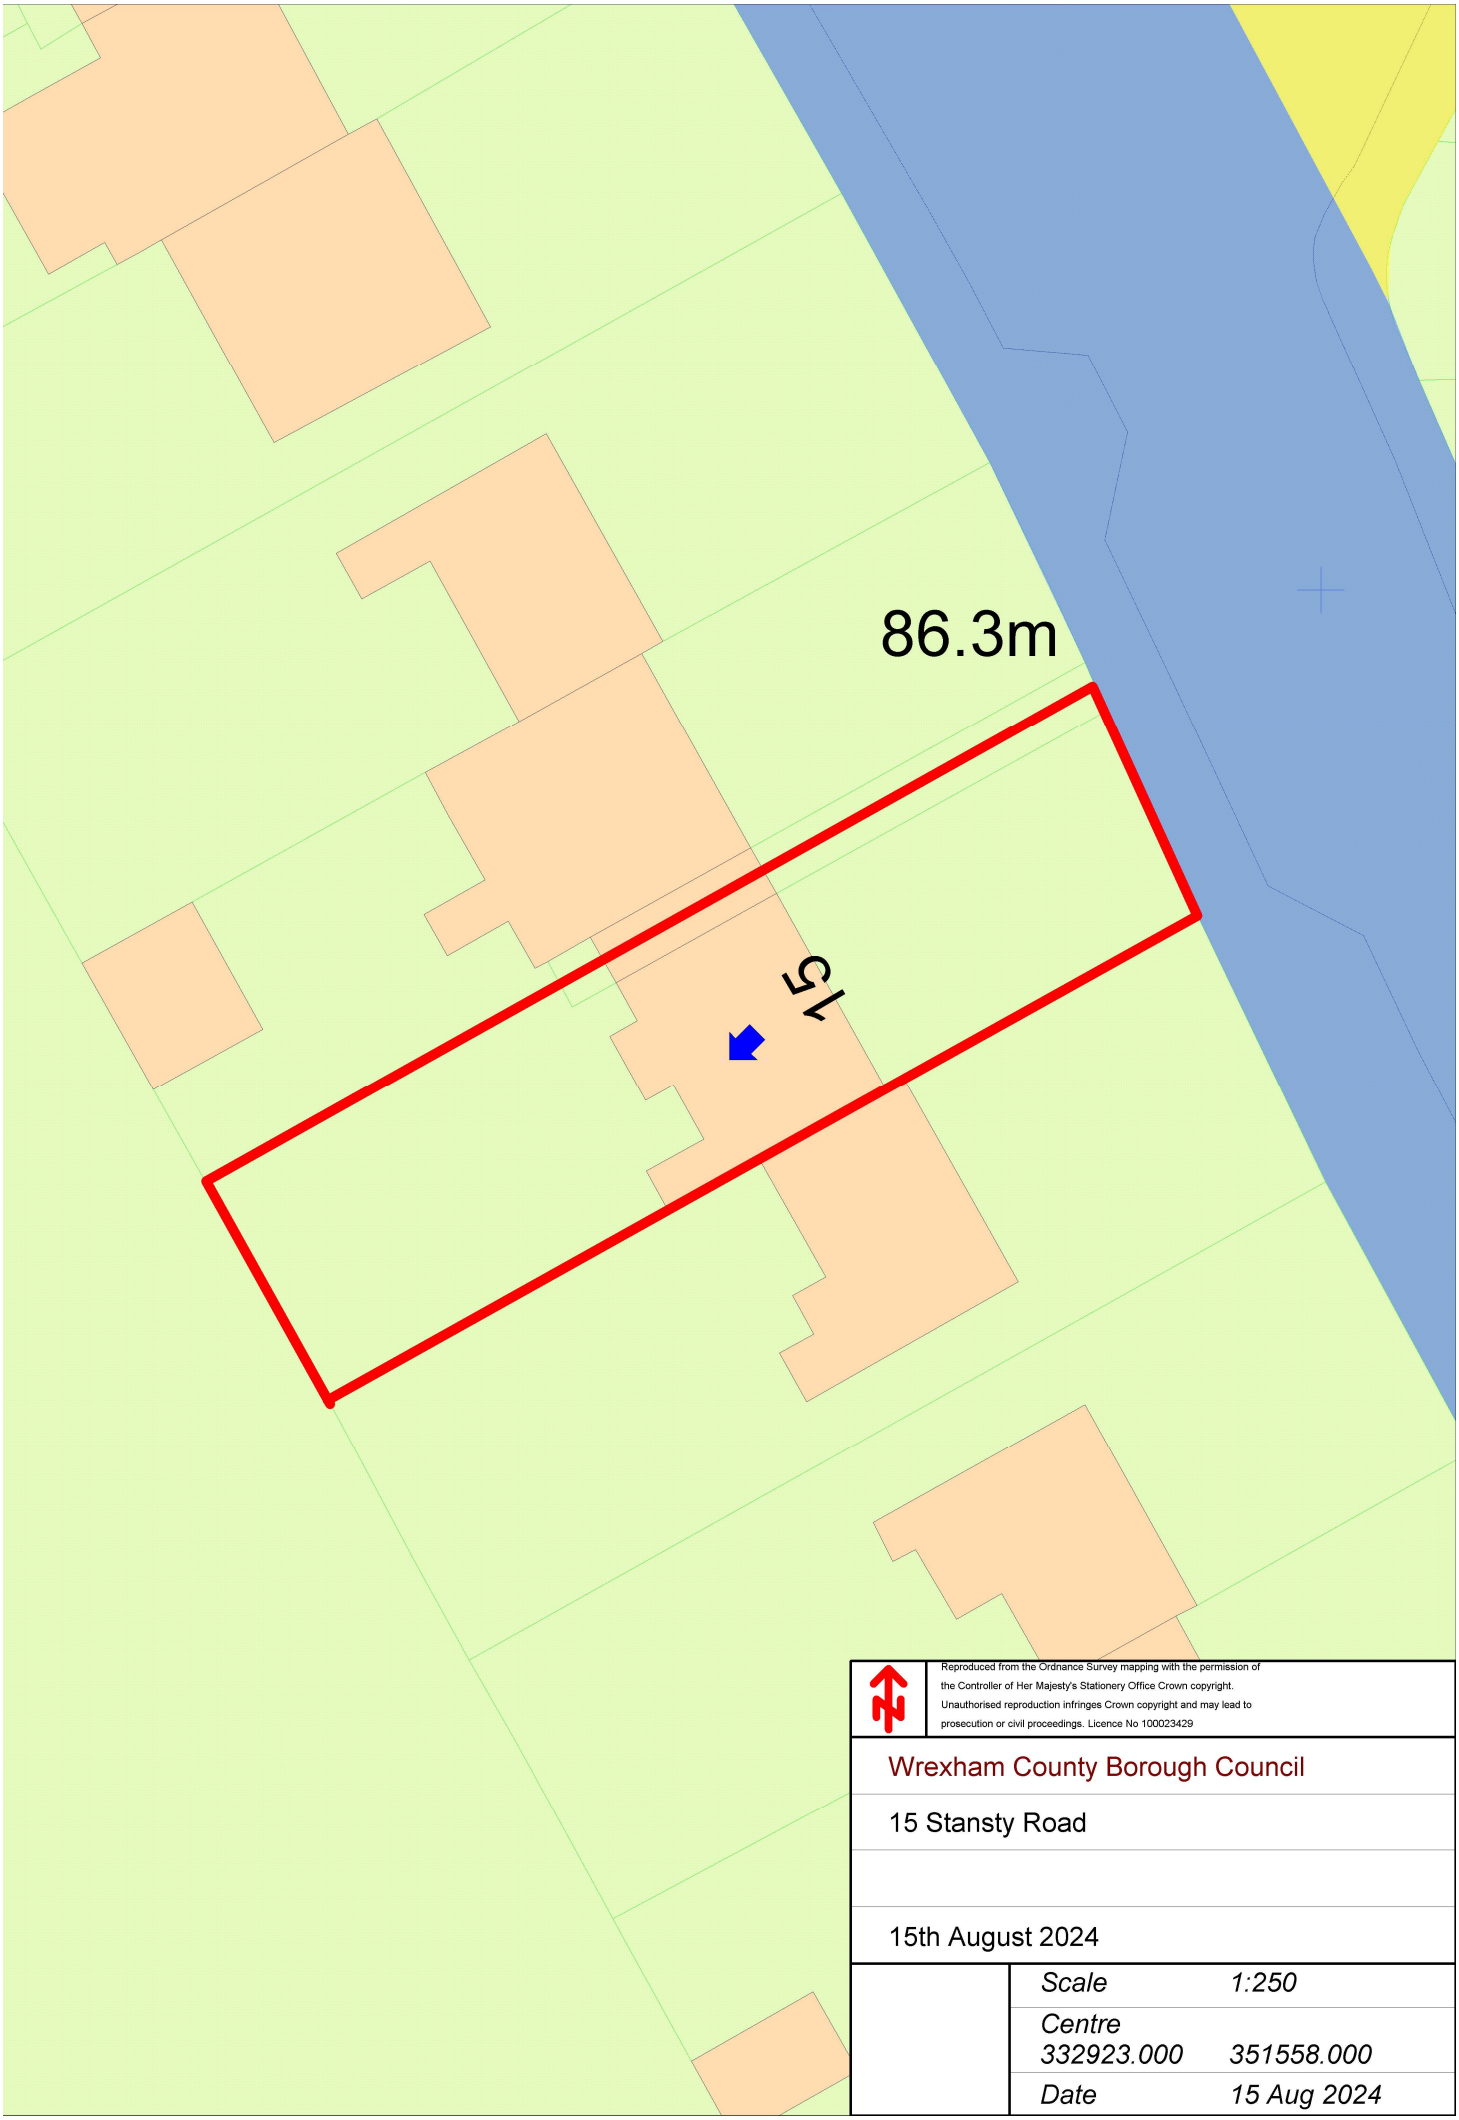

Reproduced from the Ordnance Survey mapping with the permission of the Controller of Her Majesty's Stationery Office Crown copyright. Unauthorised reproduction infringes Crown copyright and may lead to prosecution or civil proceedings. Licence No 100023429

Wrexham County Borough Council

15 Stansty Road

15th August 2024

Scale	1:250
Centre	
332923.000	351558.000
Date	15 Aug 2024