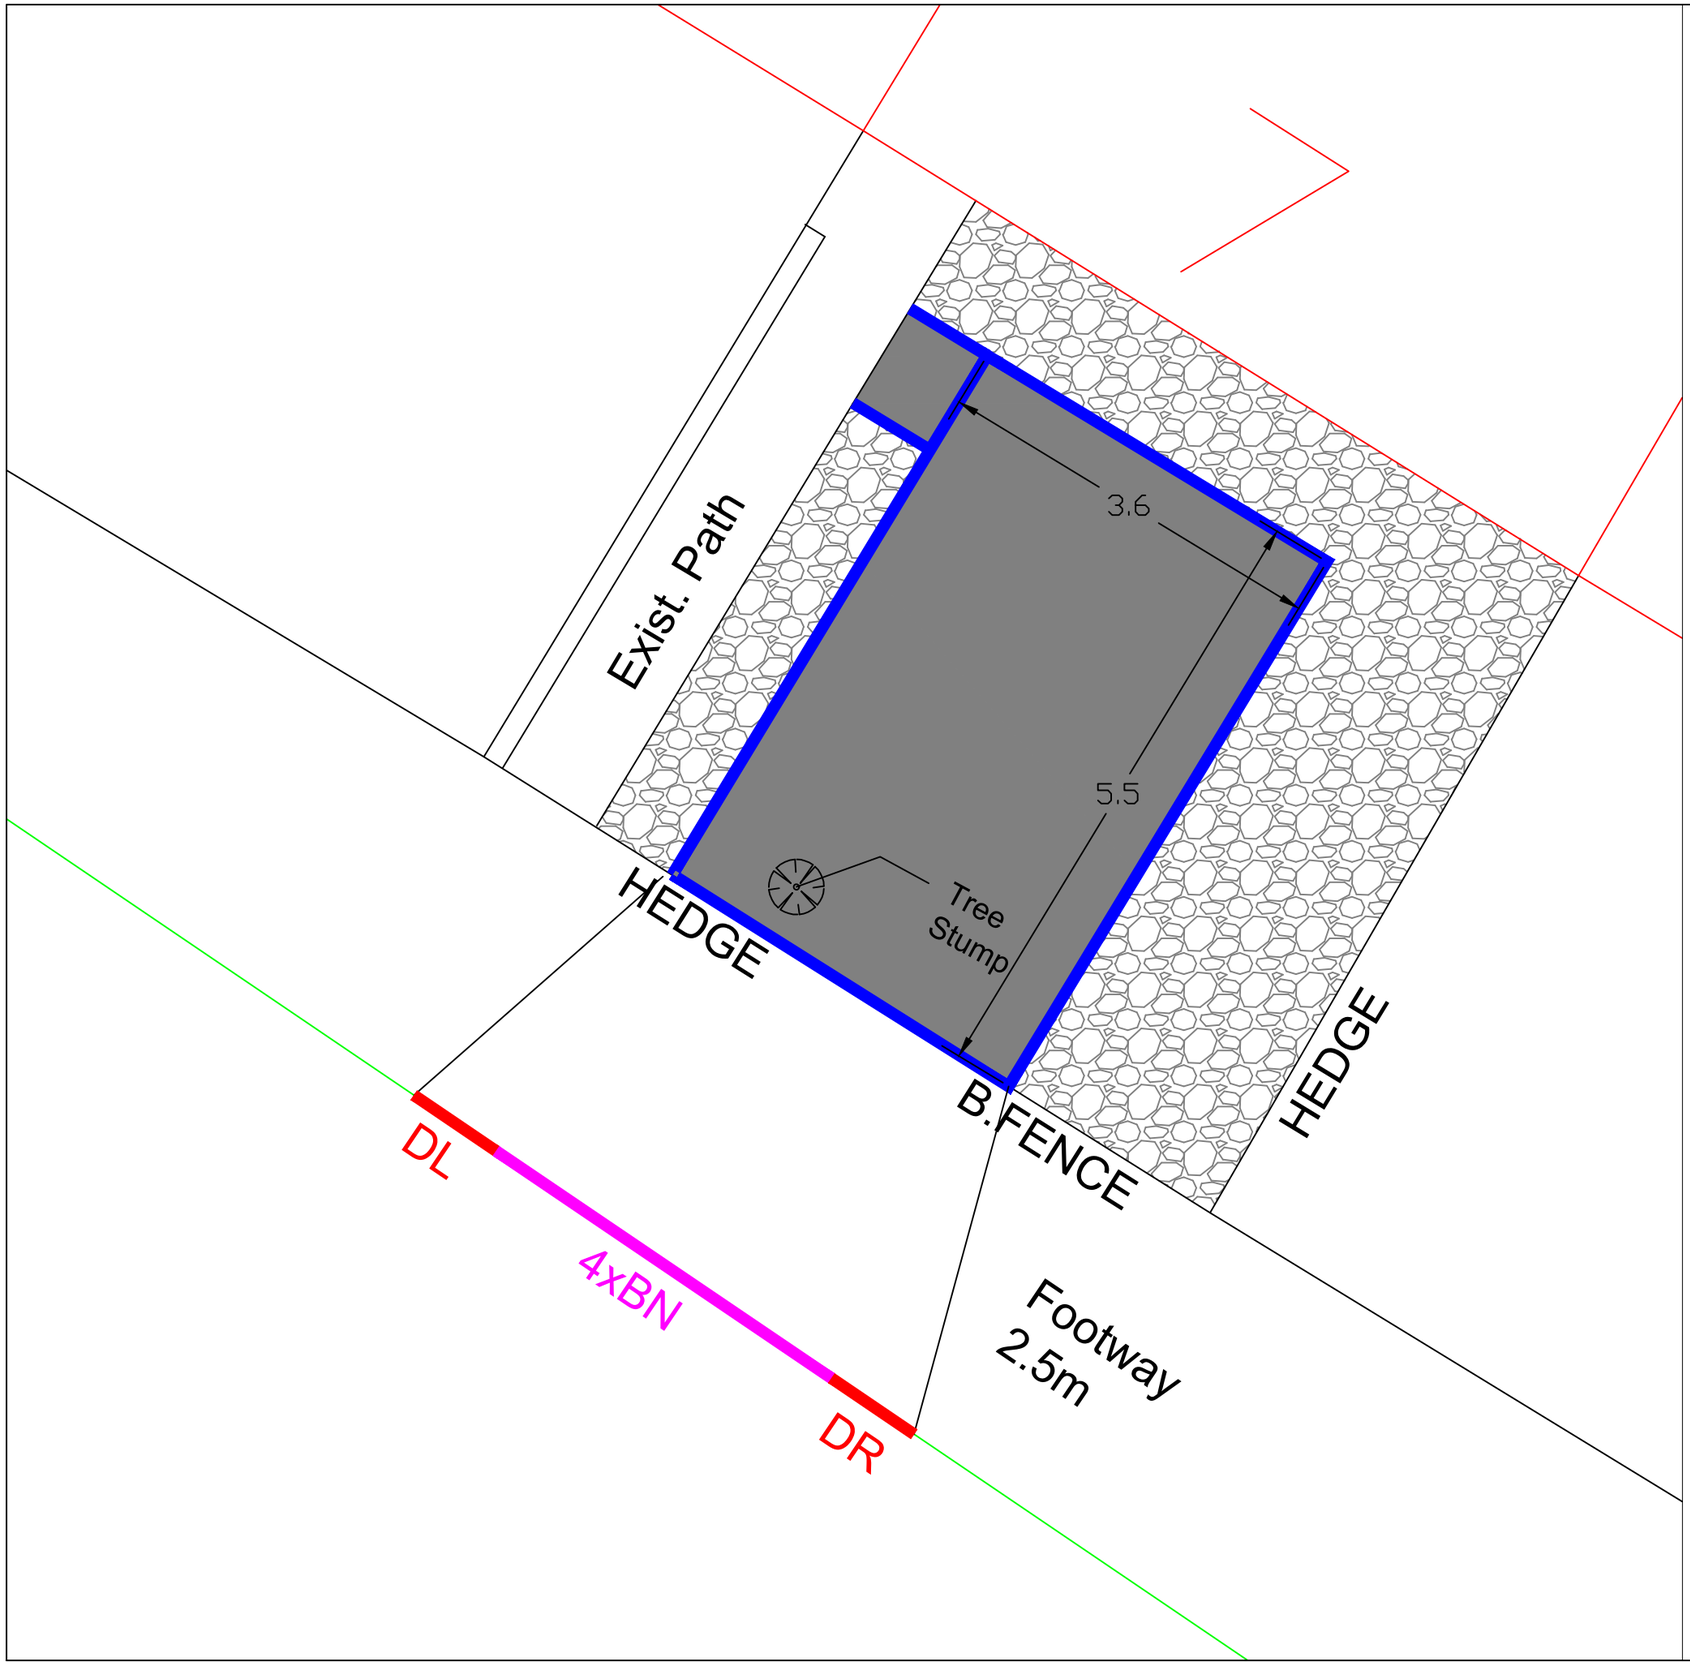


Notes

It is prohibited to remove the hedging during the nest season between March 1st and August 31st.

Hardstanding 5.5.0x3.6m
Drop kerb required
Crossfall into verge so no drainage required
Remove the existing pedestrian gate, hedge, tree stump and board fence for access
Fill will gravel around the driveway
Traffic light requered
Planning permission required

KEY

- Precast Concrete BN Kerb 125 x 150mm
- Precast Concrete DL1/DR1 Kerb
- Precast Concrete Flat Top Edging Kerb 150x50mm

HARDSTANDING SPECIFICATION

Surface Course, Dense Bitumen Macadam, 10mm nominal size,depth 40mm
Binder Course, Dense Bitumen Macadam, 20mm nominal size,depth 60mm
Sub-base, Granular Sub-base Type1 ,depth 300mm

FOOTPATH SPECIFICATION

Surface Course, Dense Bitumen Macadam, 10mm nominal size,depth 20mm
Binder Course, Dense Bitumen Macadam, 20mm nominal size,depth 60mm
Sub-base, Granular Sub-base Type1 ,depth 150mm

All setting out to be agreed with WCBC prior to commencing works on site

WREXHAM COUNTY BOROUGH COUNCIL
Housing Services,
Housing and Public Protection Department,
Ruthin Road,
Wrexham.
LL13 7TU
Tel: (01978) 315300 Fax: (01978) 315355

Project: 7 Rackery Lane, Llay, Wrexham, Wales, LL12 0PB			
Detail: Proposed on Plot and Drop Kerb			
Drawn By: RS	Date: Jun 2024	Checked By:	
Scale: NTS@A3	Project No: ???	Dwg No: 01	Rev: Preliminary

7 Rackery Lane, Llay, Wrexham, Wales, LL12 0PB