
6/14627 ERRED TO

6/14627

1:2000

O.S. Grid Ref SJ 280 527

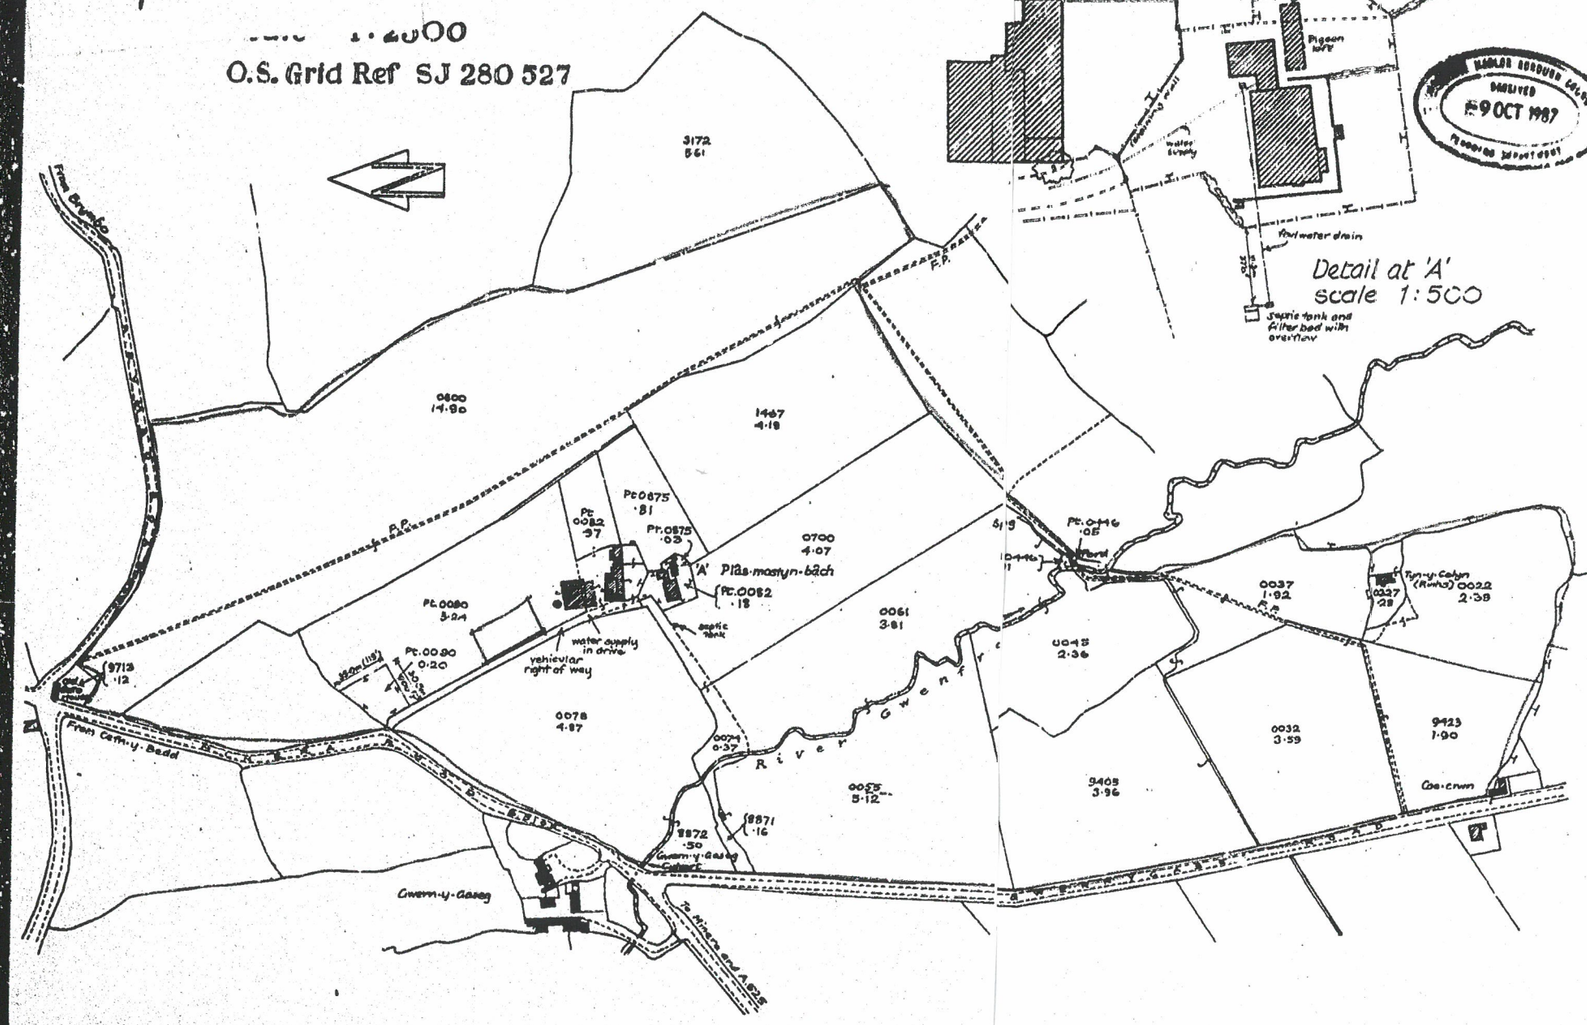

WREXHAM BOROUGH COUNCIL
RECEIVED
9 OCT 1987
Planning Department

1/8 in = 1 ft	0 2 4 6 8 10 12 14 16 18 20 22 24	1/1250 ft	0 100 200 300
1/4 in = 1 ft	0 1 2 4 6 8 10 12	1:100	0 1m 2m 3m 4m 5m 6m 7m
1/2 in = 1 ft	0 1 2 3 4 5 6	1:5	0 100mm 200mm 300mm
1 in = 1 ft	0 1 2 3	1:50	0 1m 2m 3m
1/500 ft	0 10 20 30 40 50 60 70 80 90 100 320	1:20	0 200mm 400mm 600mm 800mm 1000mm
1/2500 ft	0 50 100 200 300 400 500	1:200	0 2m 4m 6m 8m 10m 12m 14m

This is to certify that the photographic record which appears on this frame is a true record of the category of documents supplied to us by the above organisation for microfilming. The document has been microfilmed by Kingston Copiers, and, within the limitations of the photographic process, is an exact record of the original. The document has been microfilmed with the specific intention to provide access to the original and to retain in its stead a permanent film image in order to save time, space, personnel and filing equipment. We also certify that the original [illegible] only after an inspection of the film has ensured the accuracy and completeness of the document and its clarity image.

CUT

14820


PROPOSED BUNGALOW AT PLAS MOSTYN BACH FARM
MINERA ROAD, BWLCHGWYN, WREXHAM, CLWYD
FOR Mr & Mrs PERCY OWENS
DECEMBER 1987

6/14820


MODULAR DESIGN architectural consultants
1, CROESHOWELL COURT, ROSSETT, CLWYD
MIKE HIGGINS ROSSETT (0244) 570804

SCALES 1:50 & 1:100


17 DEC 1987

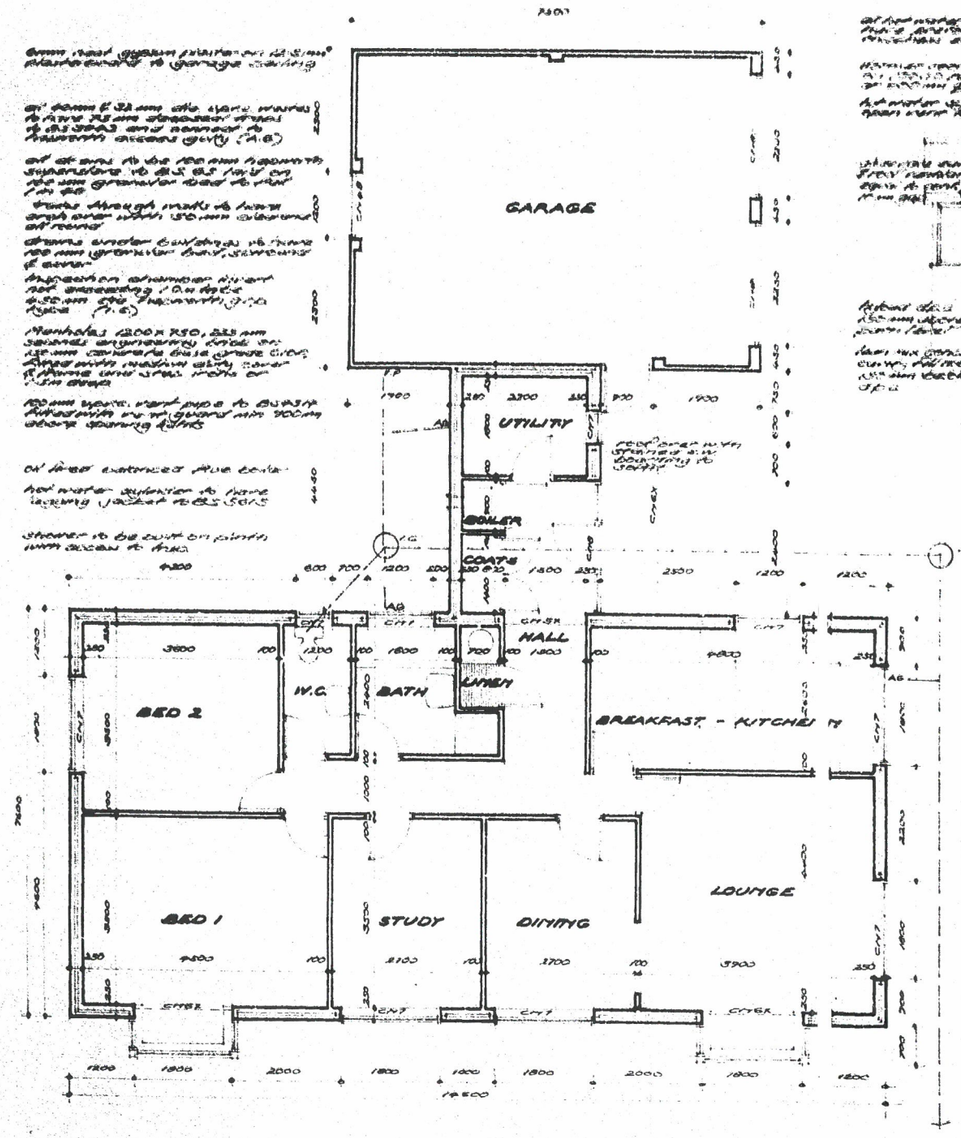


PLAN

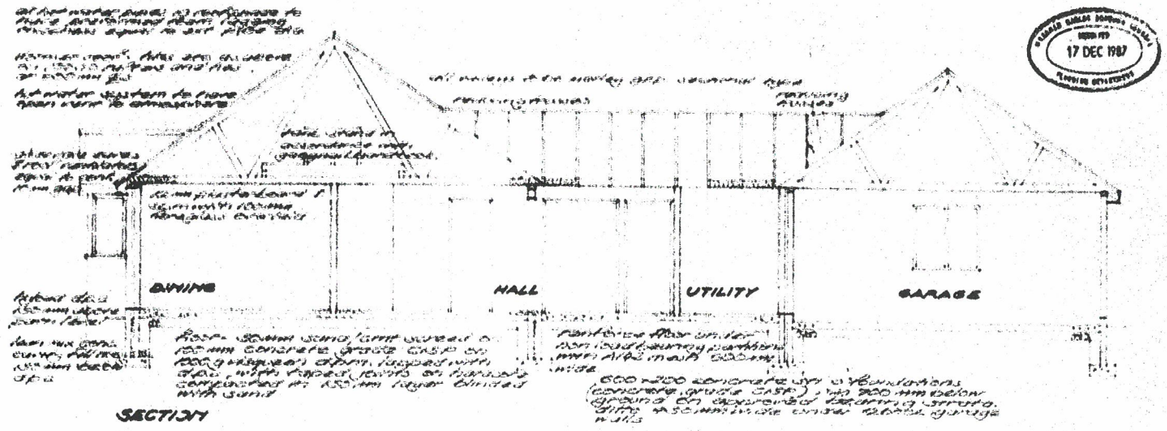


SECTION

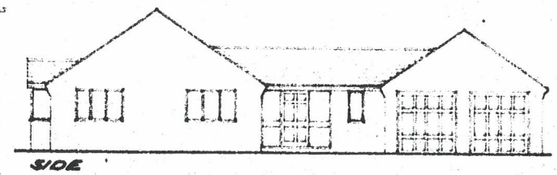


SIDE

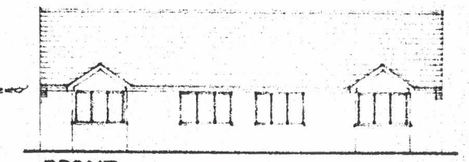

FRONT

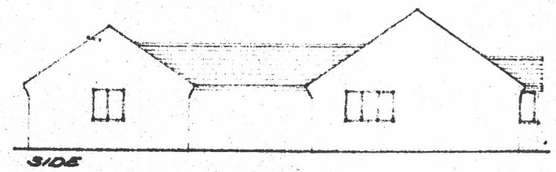

SIDE

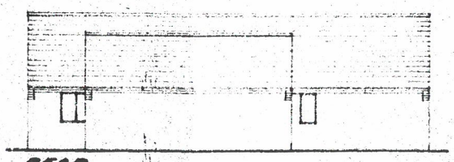

REAR

1/8in = 1ft
1/4in = 1ft
1/2in = 1ft
1in = 1ft
1/500 ft
1/2500 ft
1/1250
1:1
50 ft
100
1.5
1:50
1:20
1:200