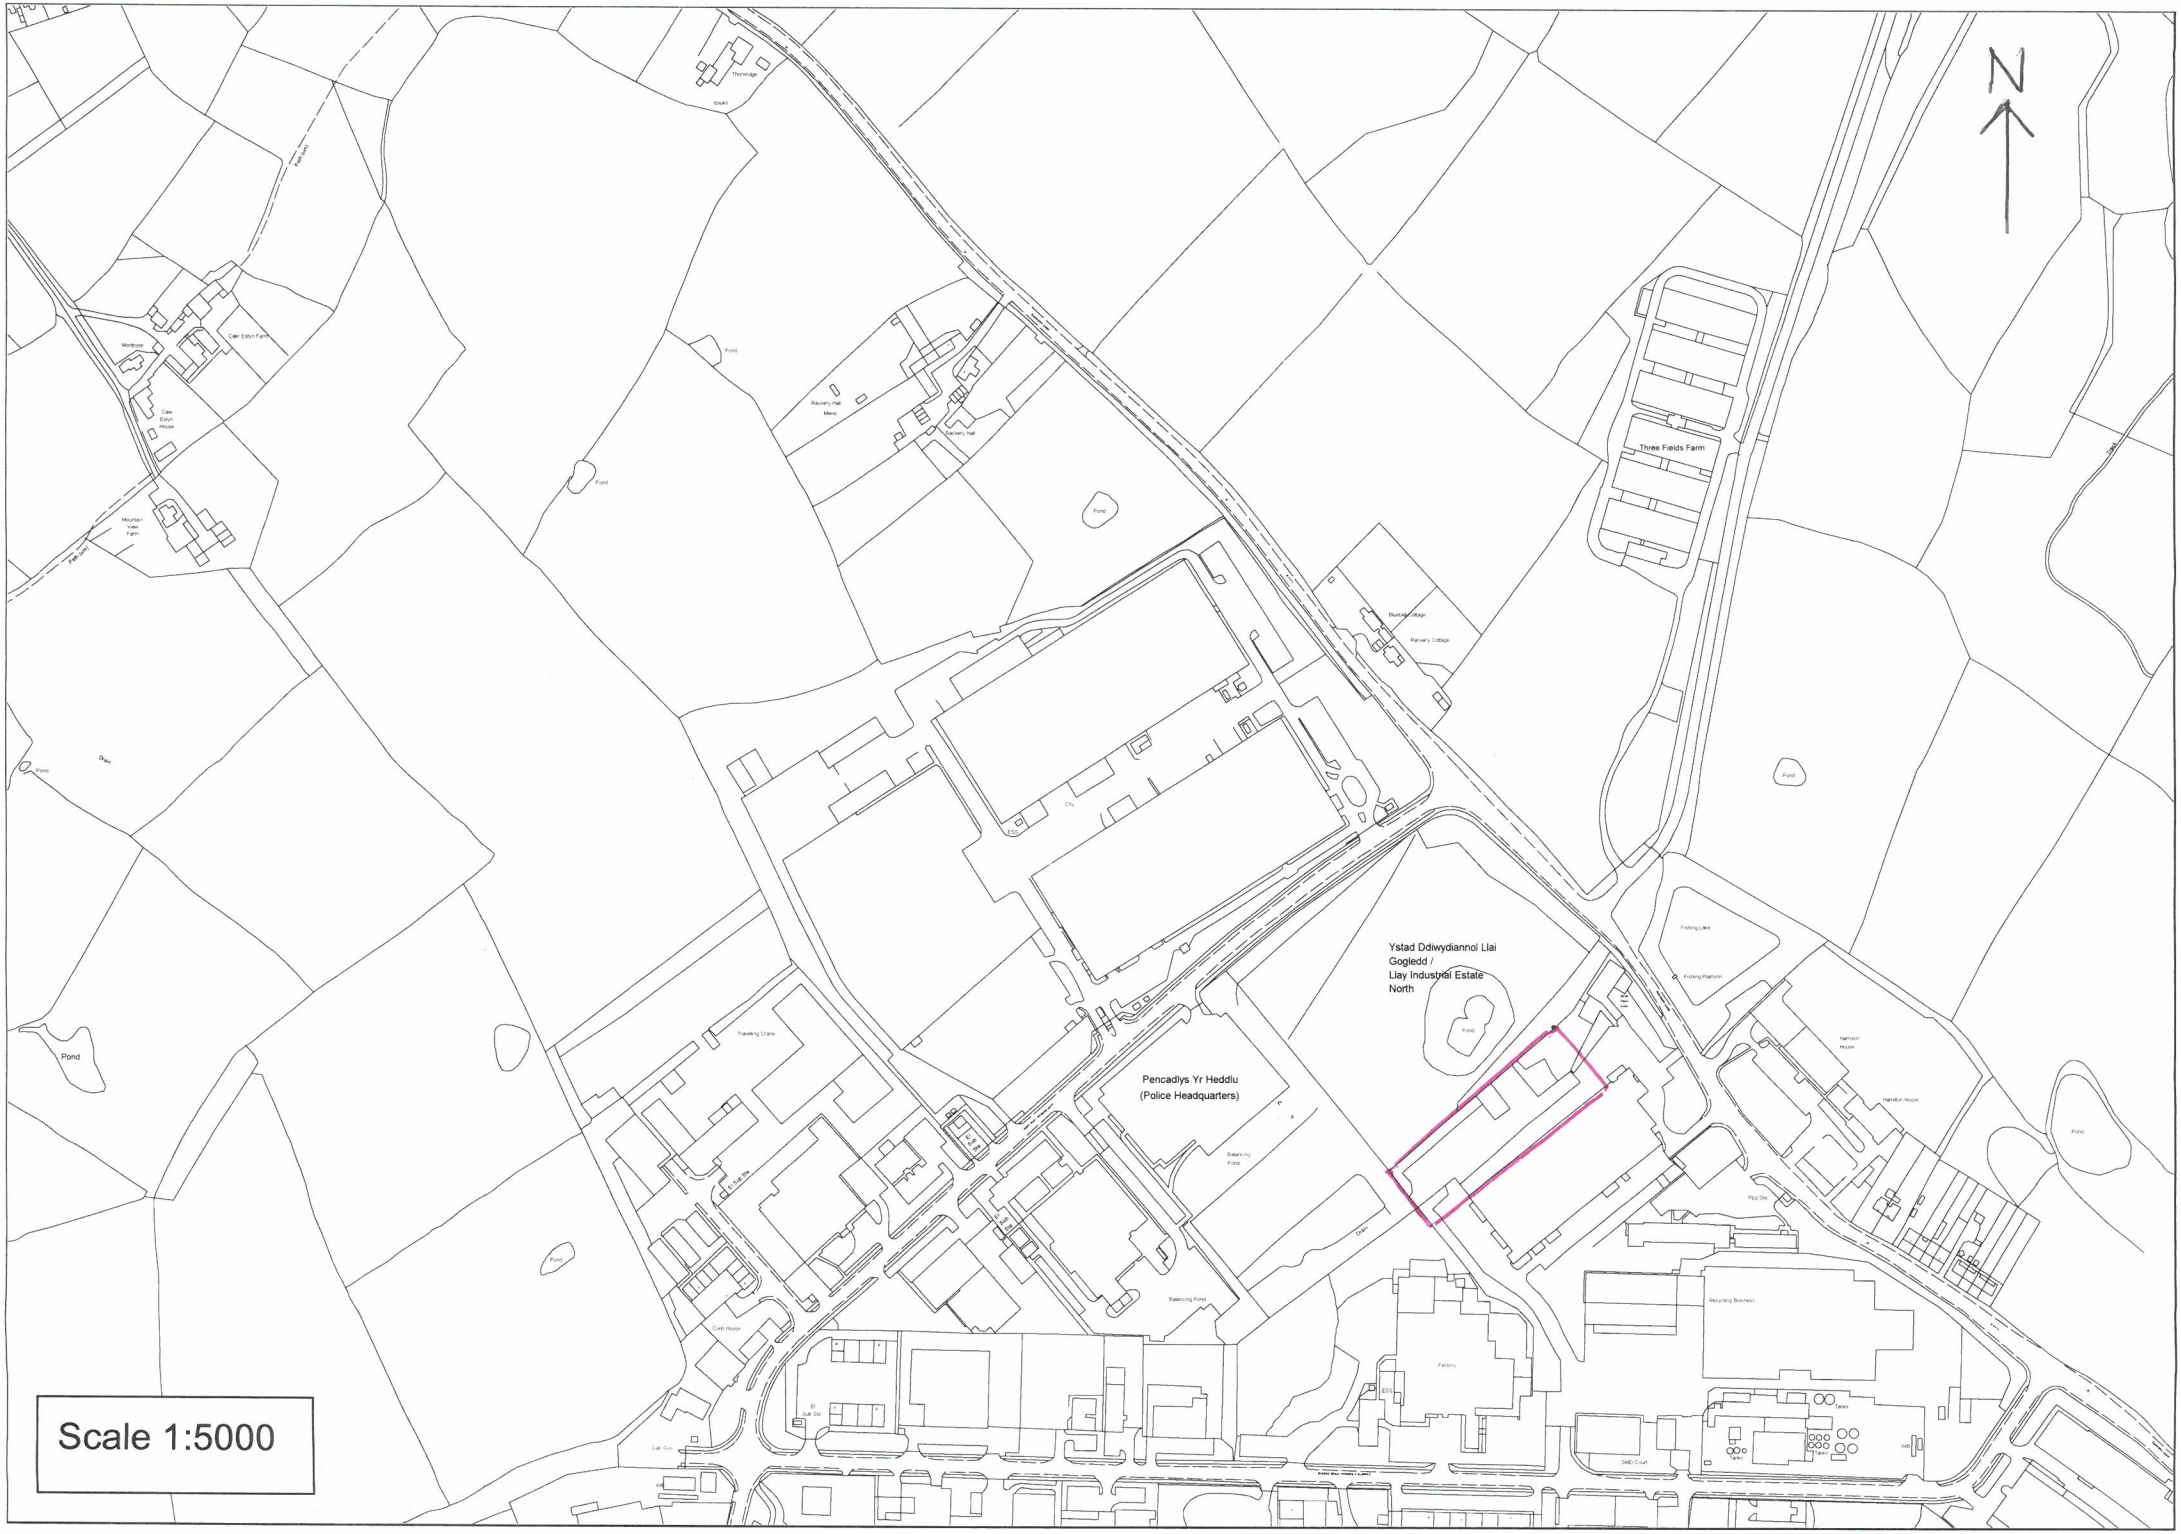

N
Scale 1:5000
Ystad Ddiwydiannol Llai
Gogledd /
Llay Industrial Estate
North
Pencadlys Yr Heddlu
(Police Headquarters)
Three Fields Farm
Thornridge
Rackery Hall
Rackery Cottage
Caer Estyn Farm
Caer Estyn House
Mountain View Farm
Pond
Fishing Lake
Fishing Platform
Hamilton House
Travelling Crane
Balancing Pond
Recycling Business
Factory
SMD Court
Tanks
Pipe Rack
Cafe House
Cafe Co-op
Sub Sta
WB
ESS