

N

Scale 1:200 @ A3

0m 1m 2m 3m 4m 5m 6m 7m 8m 9m 10m

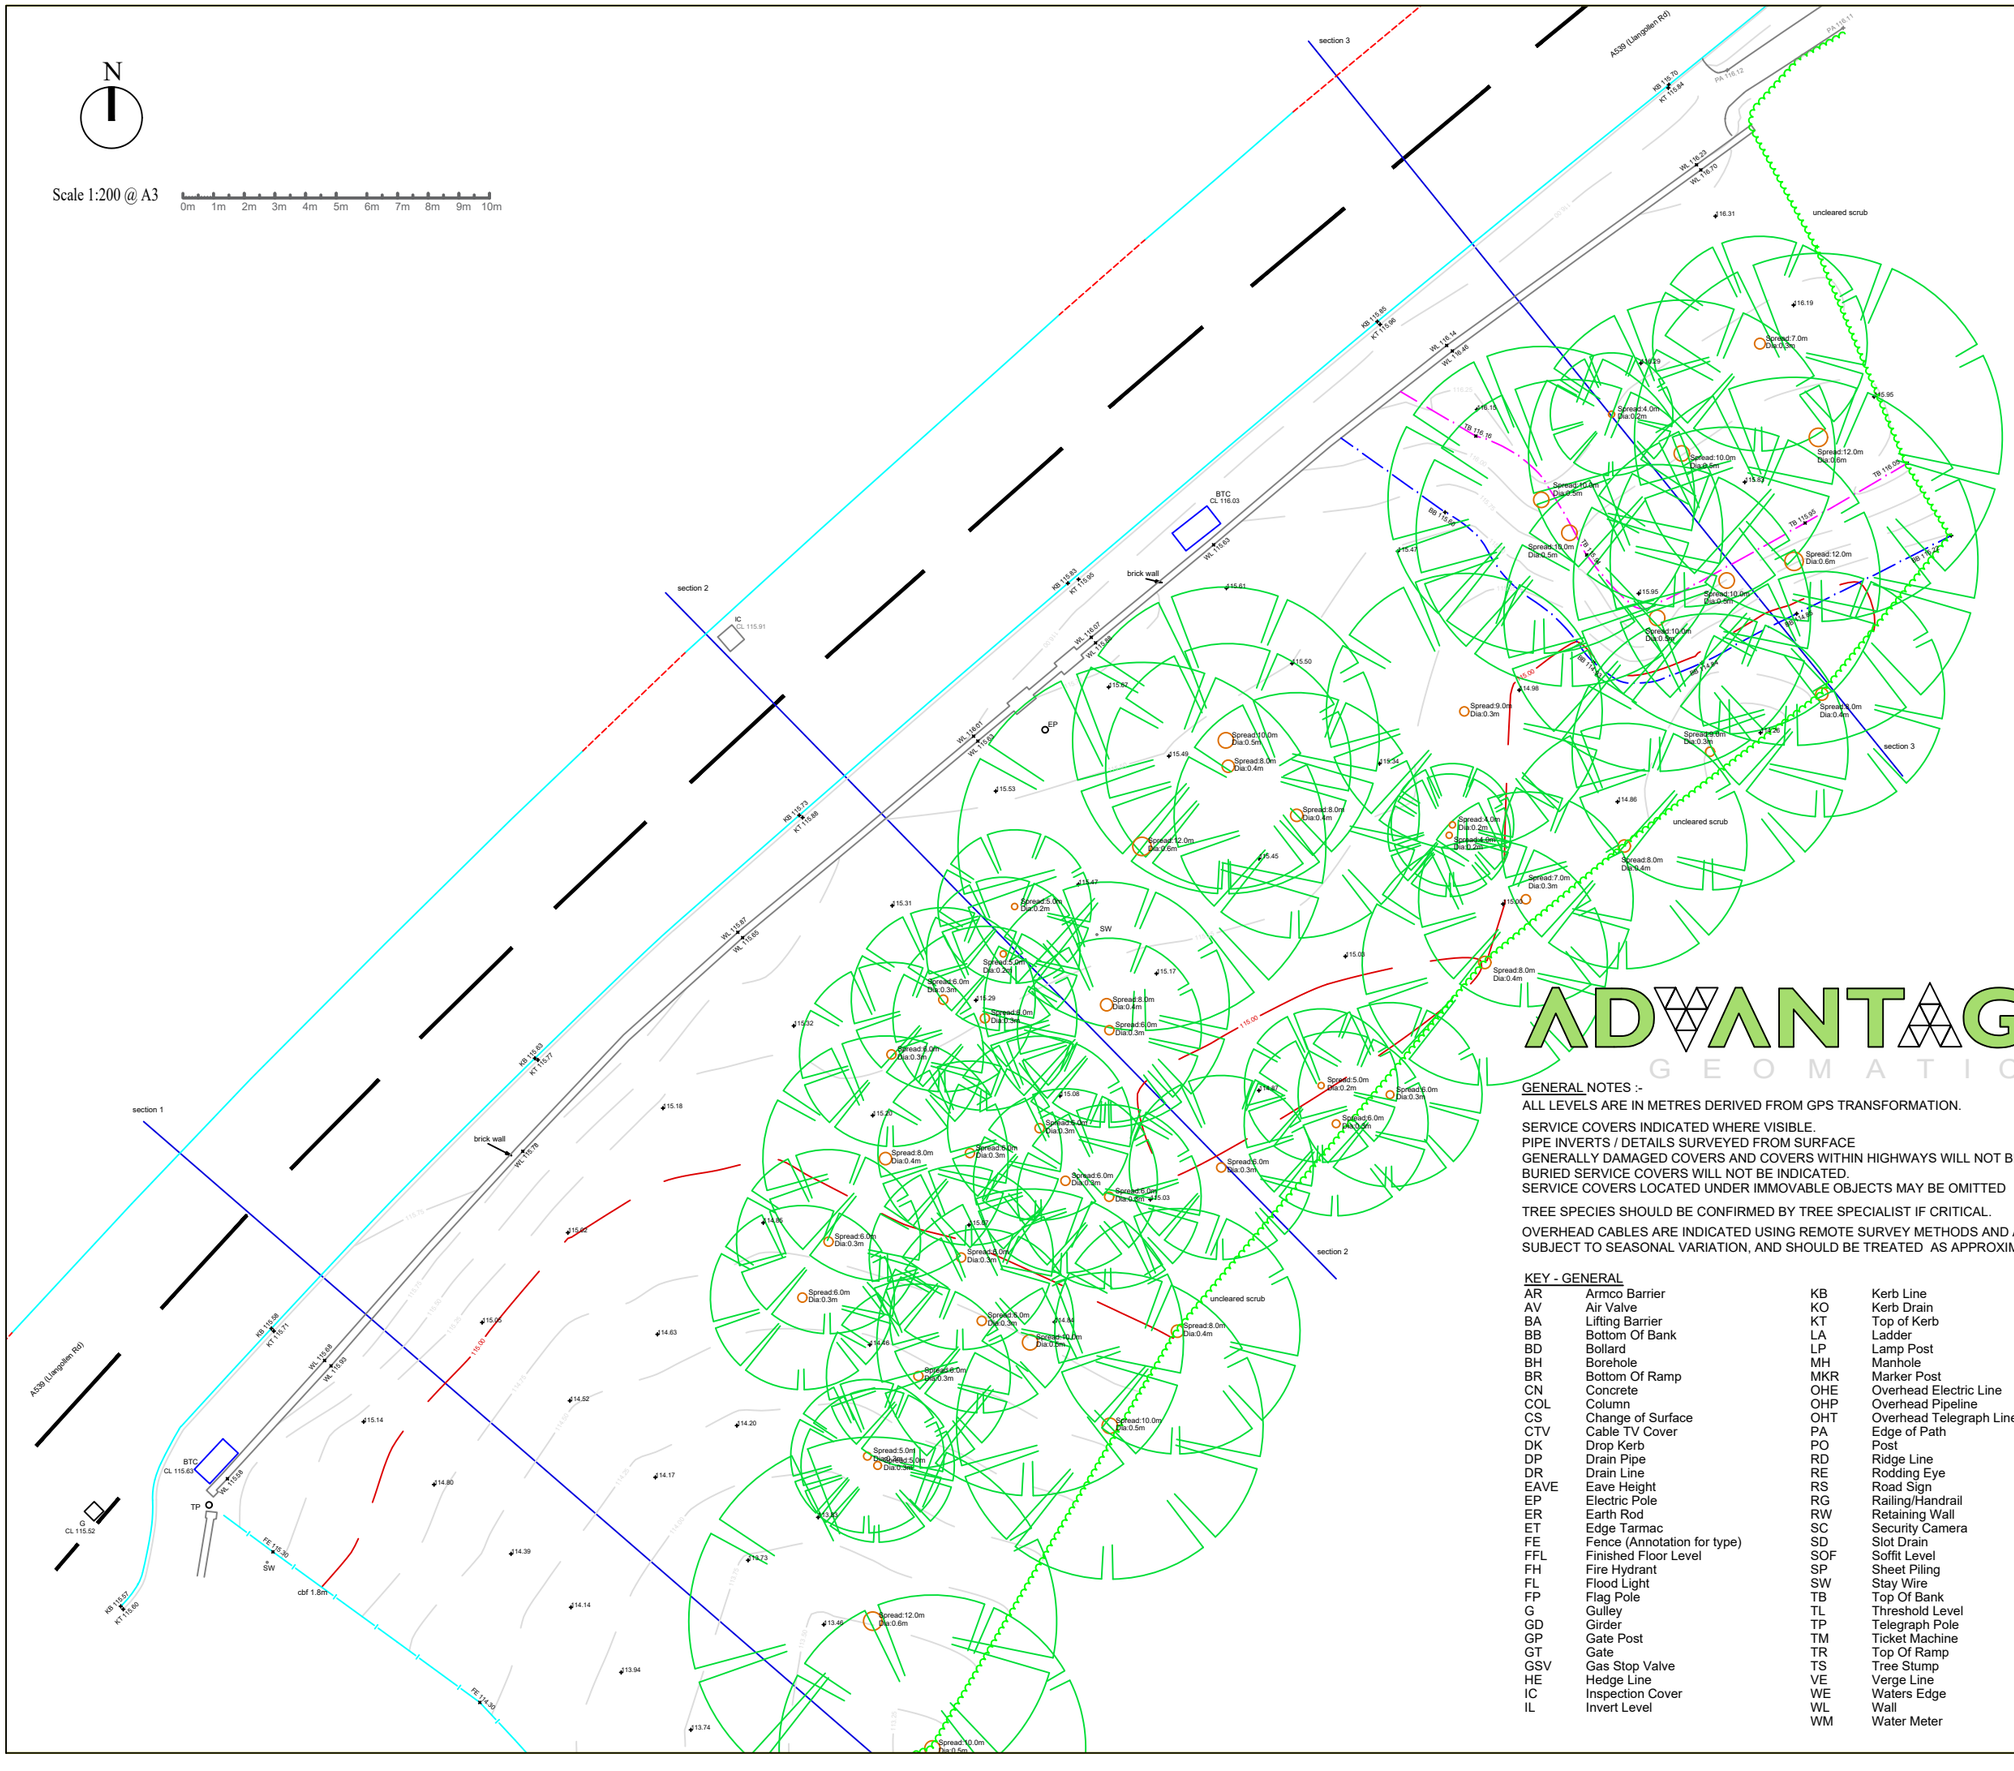

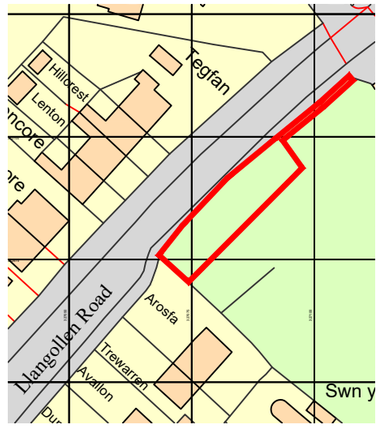

Location Plan - Scale 1:1250

Ordnance Survey, (c) Crown Copyright 2020.
All rights reserved. Licence number 100022432

Dimensions and profiles are approximate and used for budget pricing purposes at this time.

ADVANTAGE GEOMATICS

GENERAL NOTES :-

ALL LEVELS ARE IN METRES DERIVED FROM GPS TRANSFORMATION.

SERVICE COVERS INDICATED WHERE VISIBLE.
PIPE INVERTS / DETAILS SURVEYED FROM SURFACE
GENERALLY DAMAGED COVERS AND COVERS WITHIN HIGHWAYS WILL NOT BE LIFTED
BURIED SERVICE COVERS WILL NOT BE INDICATED.
SERVICE COVERS LOCATED UNDER IMMOVABLE OBJECTS MAY BE OMITTED

TREE SPECIES SHOULD BE CONFIRMED BY TREE SPECIALIST IF CRITICAL.

OVERHEAD CABLES ARE INDICATED USING REMOTE SURVEY METHODS AND ARE SUBJECT TO SEASONAL VARIATION, AND SHOULD BE TREATED AS APPROXIMATE.

KEY - GENERAL

AR	Armco Barrier	KB	Kerb Line
AV	Air Valve	KO	Kerb Drain
BA	Lifting Barrier	KT	Top of Kerb
BB	Bottom Of Bank	LA	Ladder
BD	Bollard	LP	Lamp Post
BH	Borehole	MH	Manhole
BR	Bottom Of Ramp	MKR	Marker Post
CN	Concrete	OHE	Overhead Electric Line
COL	Column	OHP	Overhead Pipeline
CS	Change of Surface	OHT	Overhead Telegraph Line
CTV	Cable TV Cover	PA	Edge of Path
DK	Drop Kerb	PO	Post
DP	Drain Pipe	RD	Ridge Line
DR	Drain Line	RE	Rodding Eye
EAVE	Eave Height	RS	Road Sign
EP	Electric Pole	RG	Railing/Handrail
ER	Earth Rod	RW	Retaining Wall
ET	Edge Tarmac	SC	Security Camera
FE	Fence (Annotation for type)	SD	Slot Drain
FFL	Finished Floor Level	SOF	Soffit Level
FH	Fire Hydrant	SP	Sheet Piling
FL	Flood Light	SW	Stay Wire
FP	Flag Pole	TB	Top Of Bank
G	Gulley	TL	Threshold Level
GD	Girder	TP	Telegraph Pole
GP	Gate Post	TM	Ticket Machine
GT	Gate	TR	Top Of Ramp
GSV	Gas Stop Valve	TS	Tree Stump
HE	Hedge Line	VE	Verge Line
IC	Inspection Cover	WE	Waters Edge
IL	Invert Level	WL	Wall
		WM	Water Meter

Issue.	Date.	Description.	Checked.
XXXX	XX.XX.XX	XXX	XXX

PLANNING

Client.
Llangollen Rural Community Council

Project.
J C Edwards Boundary Wall Feasibility Study
Llangollen Road, Trevor, DENBIGHSHIRE

Drawing Title.
Topographical Survey Prepared by Advantage Geomatics

Dwg. No.
JCEB - GRA-XX-XX-DR-A-Ex10
Project. Company. Zone. Level. Type. Role. Number.

Scale . 1:200 @A3		Drawn . JGR	Issue. Ref. **P 01**
Date . 07.06.2024		Checked. JGR	

GERAINT ROBERTS ASSOCIATES
ARCHITECT AND HISTORIC BUILDINGS CONSULTANT
2 Maes Derw, Llanfechain, Powys, SY22 6XN
T: 07722 146949 E: geraint@grauk.com