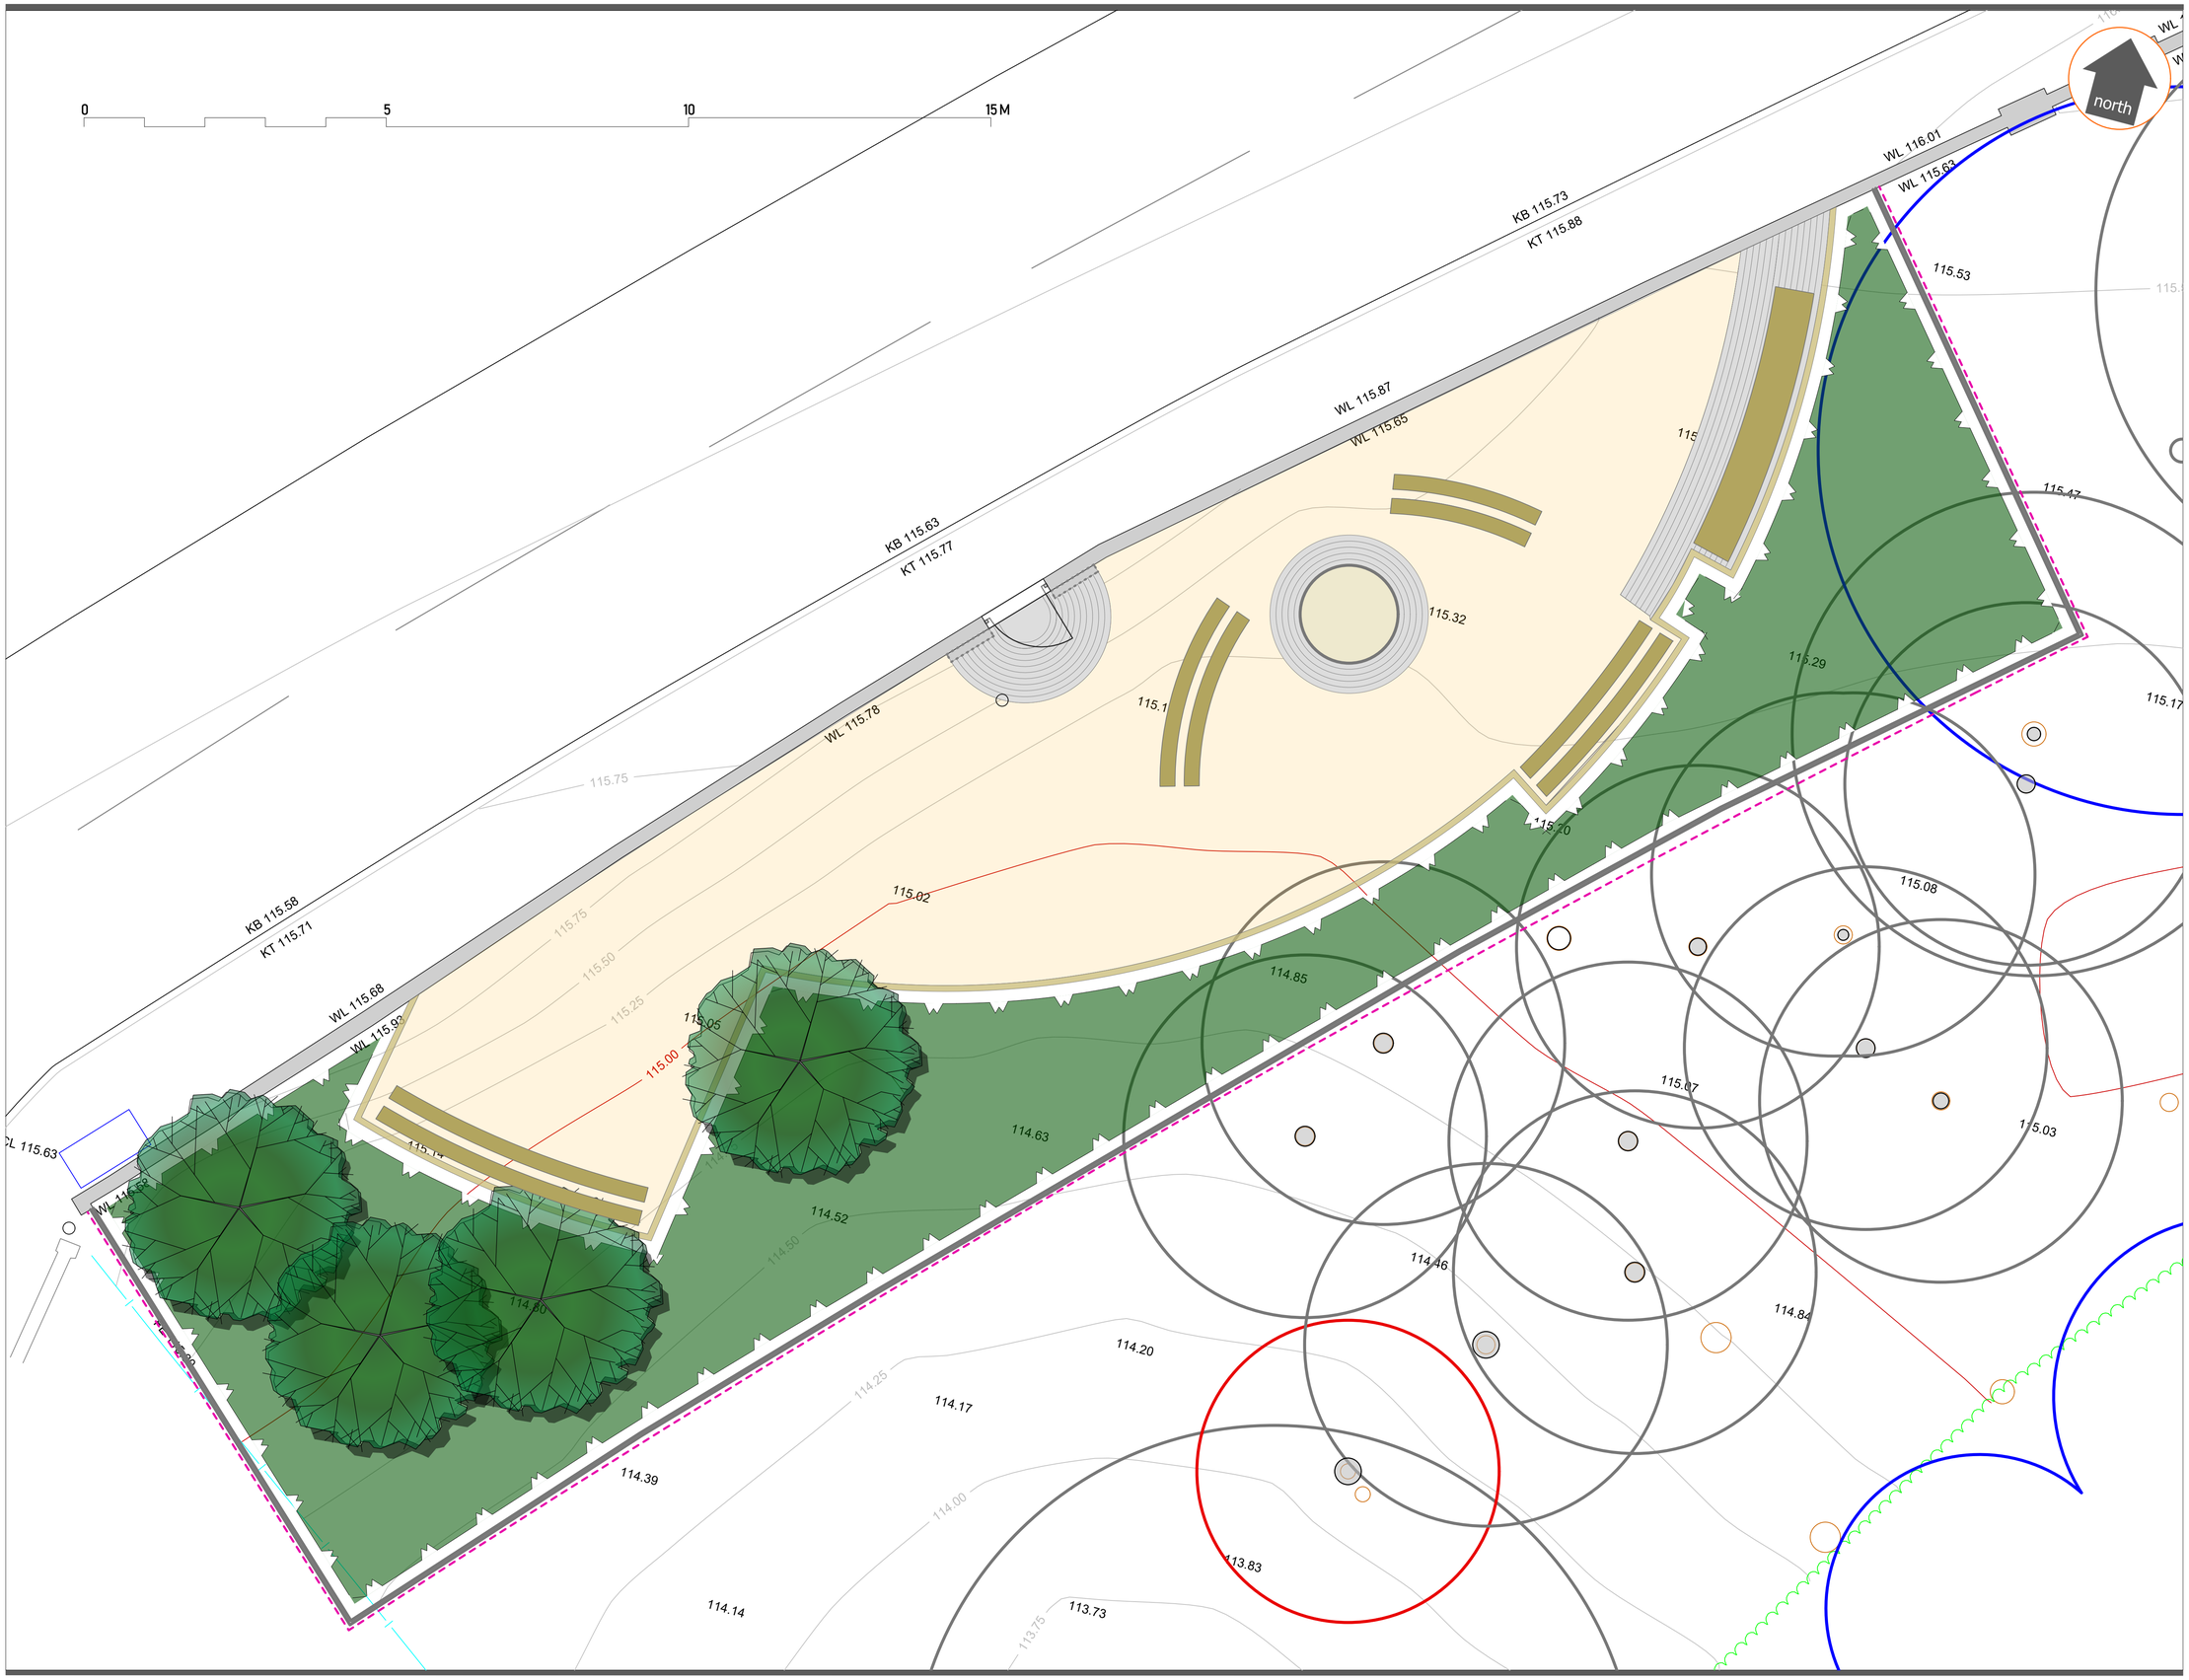


notes:

- All dimensions to be checked and confirmed onsite prior to any works.
- Do not scale off this drawing.
- Any errors, omissions or descrepancies are to be brought to the attention of Lingard Farrow Styles immediately.

key:

lingard·farrow·styles
landscape architects • urban designers / environmental consultants

rev:	date:	description:
	24/02/06	first issue
A	24/04/05	Site mods

tel: 0333 4561132 fax: 01743 243602
email: info@lingardstyles.co.uk

9 College Hill, Shrewsbury Shropshire. SY1 1LZ
The Studio, Farm Lodge, Leighton, Welshpool, Powys. SY21 8HJ

client / project:

J C Edwards Land
Boundary Wall
Llangollen Rd
Trevor

title:

Landscape Proposals

dwg. no:	rev:	scale:	drawn:	chkd by:
3188-003	A	1:50@ A1	tf	ps

DO NOT SCALE FROM DRAWING. © DRAWING IS COPYRIGHT