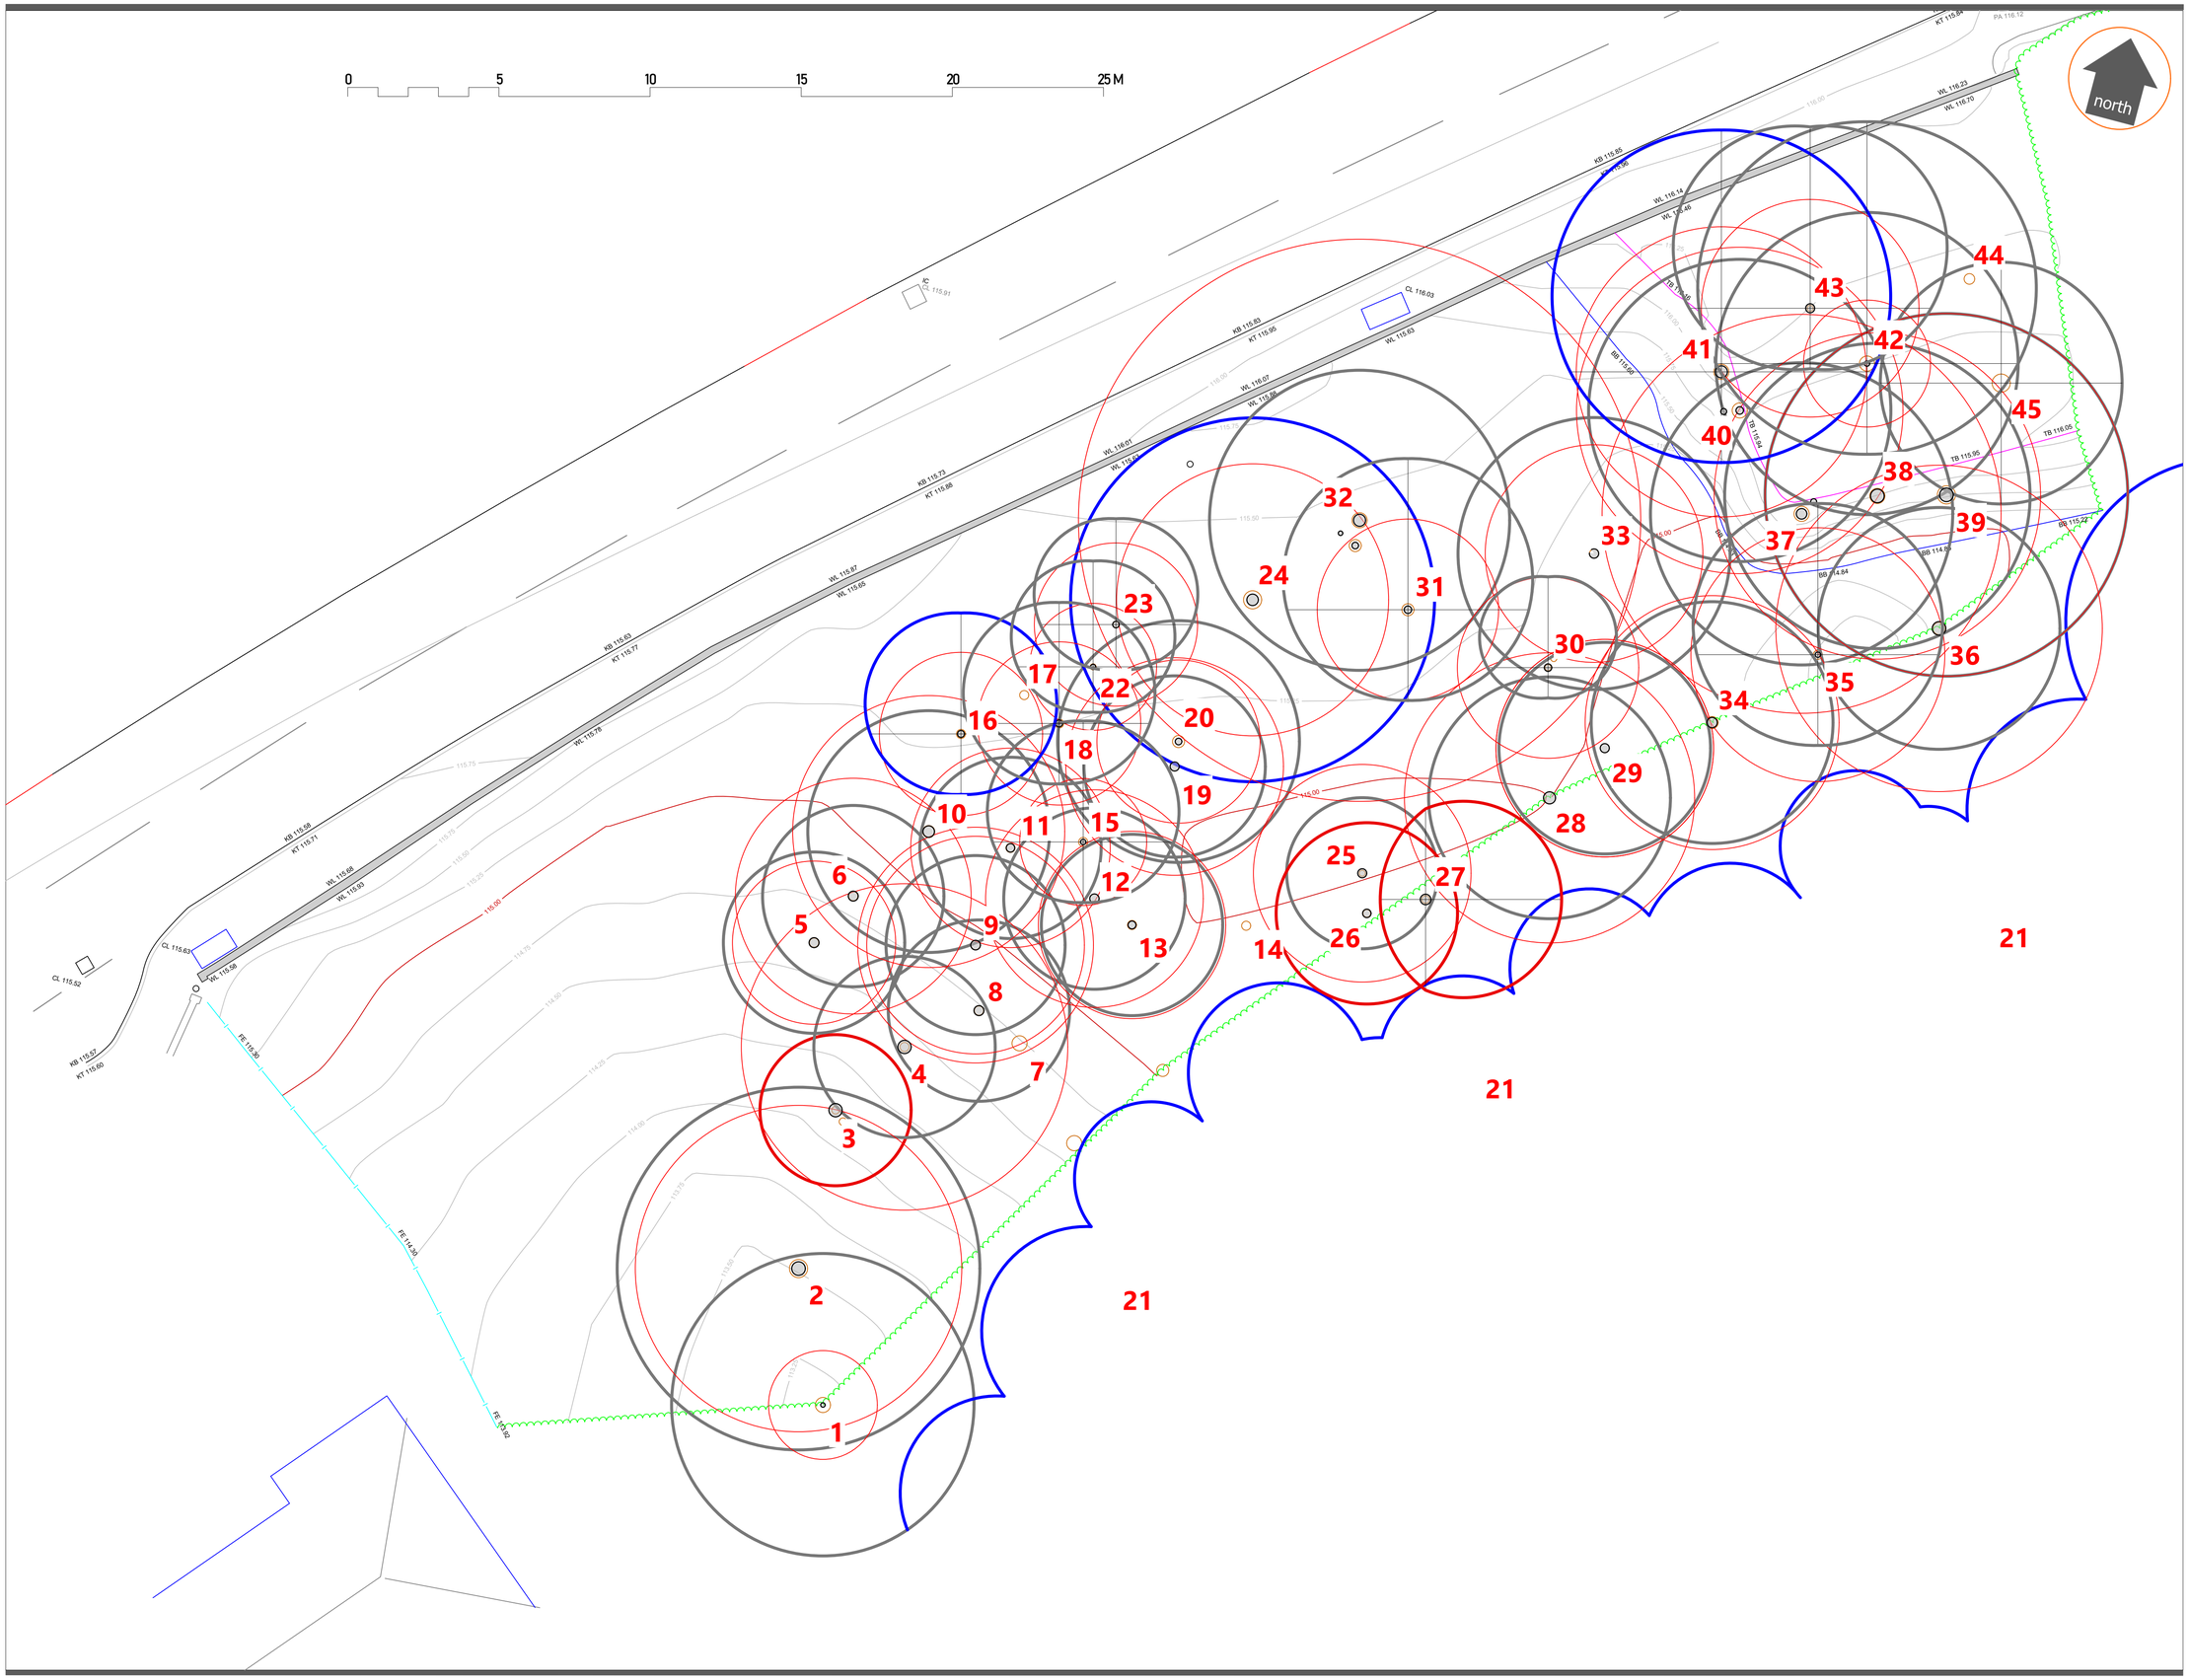


notes:

- All dimensions to be checked and confirmed onsite prior to any works.
- Do not scale off this drawing.
- Any errors, omissions or descrepancies are to be brought to the attention of Lingard Farrow Styles immediately.

key:

- Site Boundary
- Grade A - High quality
- Grade B - Moderate quality
- Grade C - Low quality
- Grade U - Unsuitable
- Tree to be removed to faciltate development
- Root Protection Area

lingard·farrow·styles
landscape architects · urban designers · environmental consultants

tel: 0333 4561132 fax: 01743 243602
email: info@lingardstyles.co.uk

9 College Hill, Shrewsbury Shropshire. SY1 1LZ
The Studio, Farm Lodge, Leighton, Welshpool, Powys. SY21 8HJ

rev:	date:	description:
	23/11/09	first issue

client / project:

J C Edwards Land
Boundary Wall
Llangollen Rd
Trevor

title:

Tree Survey

dwg. no:	rev:	scale:	drawn:	chkd by:
3188-001		1:100@ A1	tf	ps

DO NOT SCALE FROM DRAWING. © DRAWING IS COPYRIGHT