

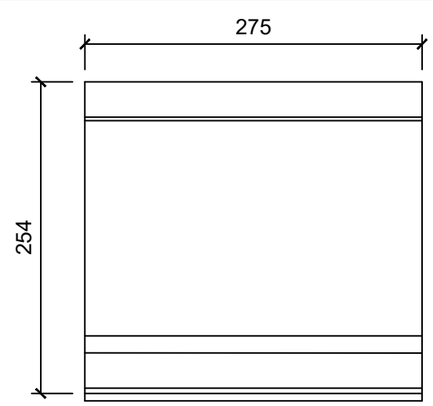



Standard Coping - (Nom. 20No. required)

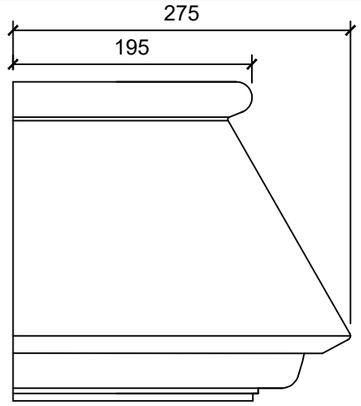


Standard Coping End Unit - (Nom. 5No. required)

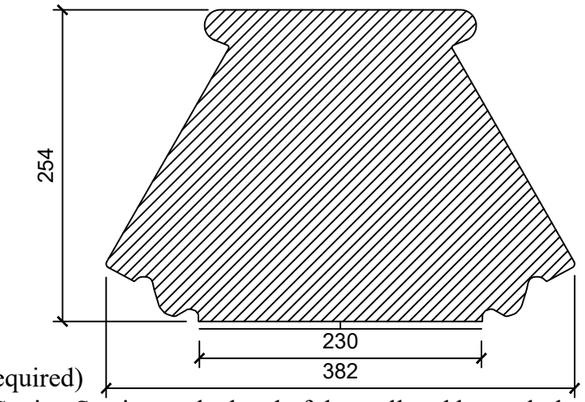


Coping Section at the head of the wall and beneath the railing panels

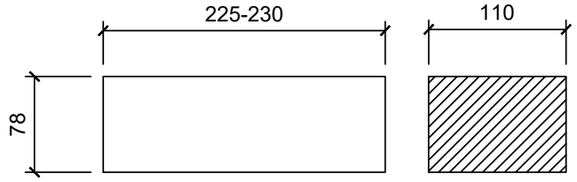


Standard Brick - (Nom. 200 No. required)

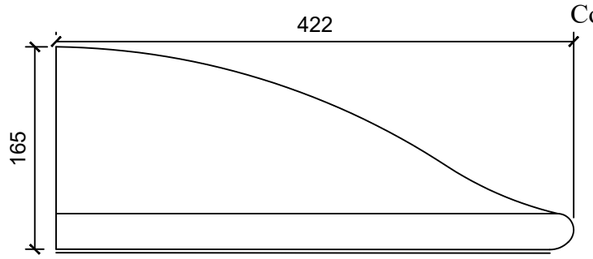


Coping to Gate Post - (1 No. required)

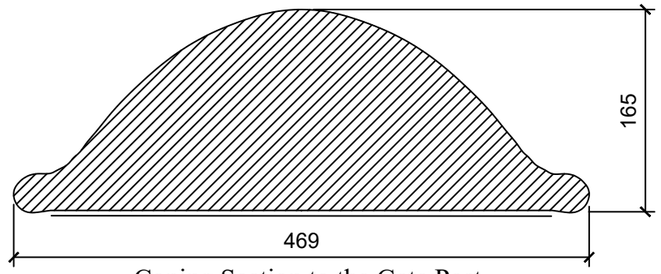


Coping Section to the Gate Post

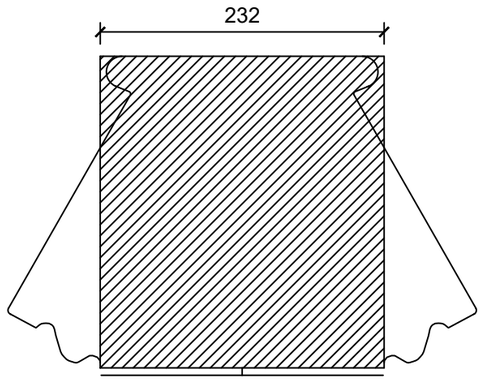


Stop end to copings beneath the railings

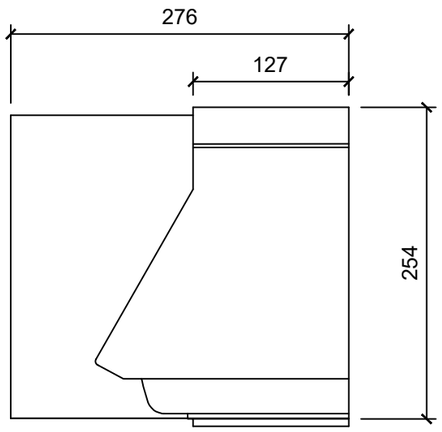


Coping - (3No. required)

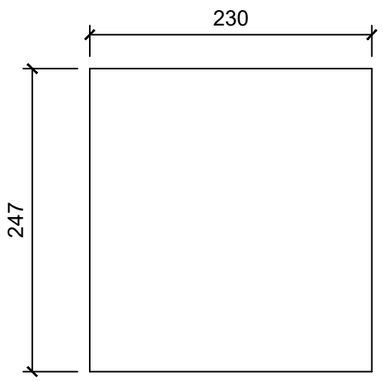


Plain Block in Pier Detail - (1No. required)

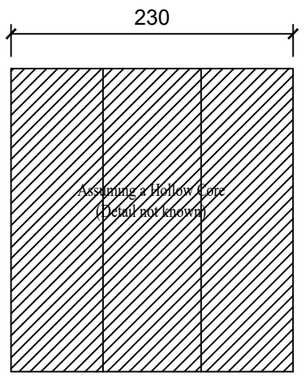

Section through the Plain Block

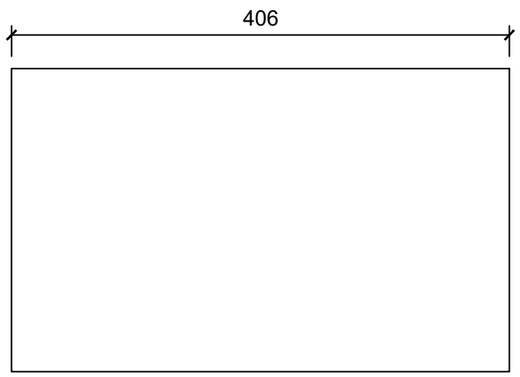


Plain Block in Pier Detail - (3No. required)

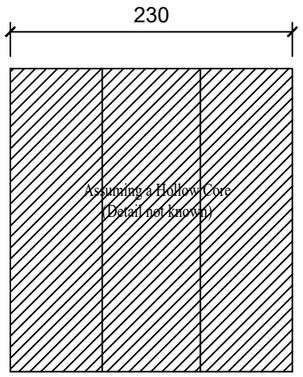

Section through the Plain Block

Scale 1:5 @ A3

0m 0.2m

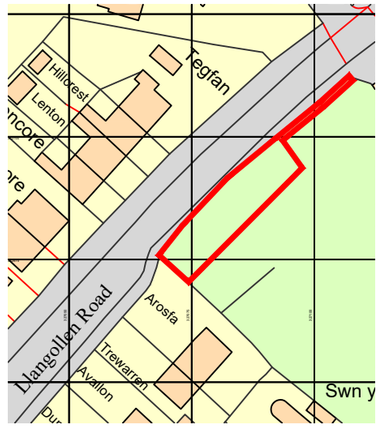

Location Plan - Scale 1:1250

Ordnance Survey, (c) Crown Copyright 2020.
All rights reserved. Licence number 100022432

Dimensions and profiles are approximate and used for budget pricing purposes at this time.

Issue.	Date.	Description.	Checked.
XXXX	XX.XX.XX	XXX	XXX

PLANNING

Client.
Llangollen Rural Community Council

Project.
J C Edwards Boundary Wall Project
Llangollen Road, Trevor, DENBIGHSHIRE

Drawing Title.
Selection of Existing Terracotta Units

Dwg. No.
JCEB - GRA-XX-XX-DR-A-Ex04
Project. Company. Zone. Level. Type. Role. Number.

Scale .	Drawn .	Issue. Ref.
1:5 @A3	JGR	P 01
Date . 07.06.2024	Checked. JGR	

GERAINT ROBERTS ASSOCIATES
ARCHITECT AND HISTORIC BUILDINGS CONSULTANT
2 Maes Derw, Llanfechain, Powys, SY22 6XN
T: 07722 146949 E: geraint@grauk.com