



Proposed Elevation of the Wall - Scale 1:200

Scale 1:200 @ A3

0m 1m 2m 3m 4m 5m 6m 7m 8m 9m 10m

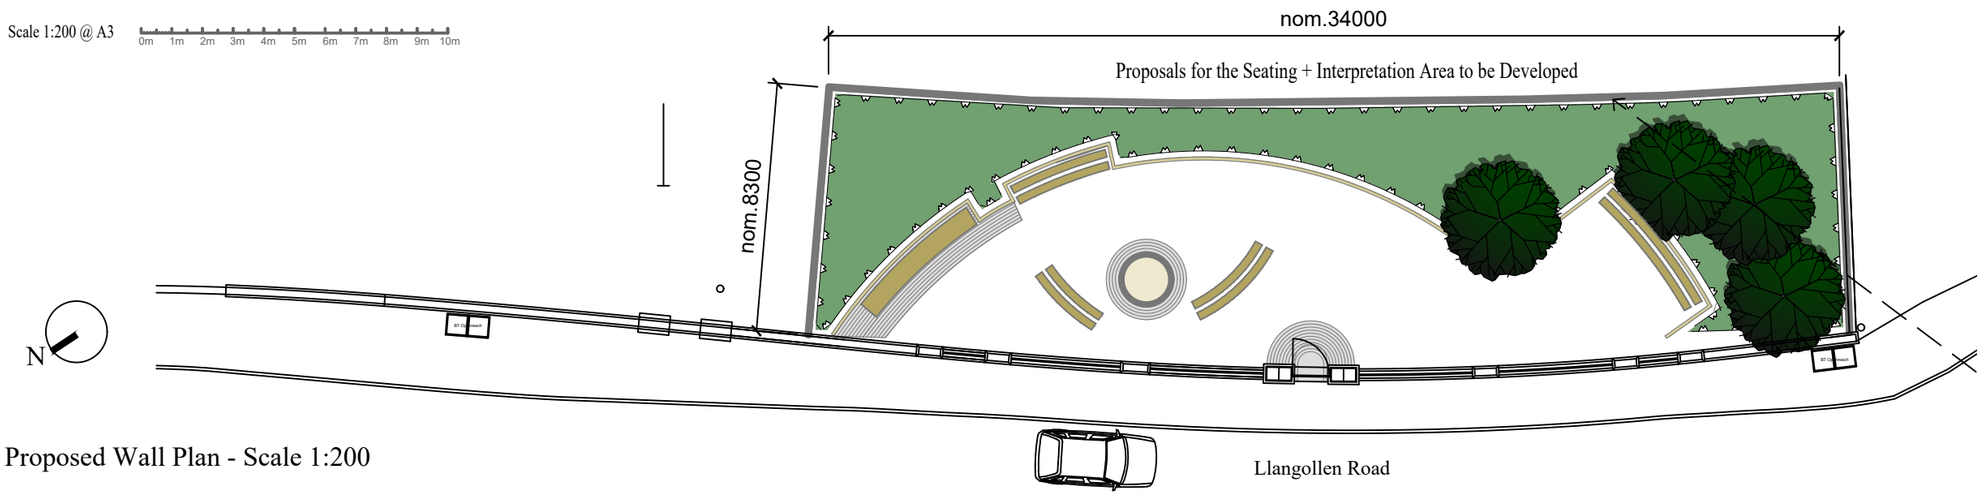


Proposed Wall Plan - Scale 1:200

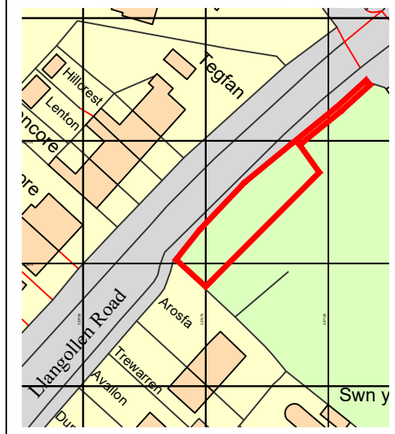


Location Plan - Scale 1:1250

Ordnance Survey, (c) Crown Copyright 2020.
All rights reserved. Licence number 100022432

N

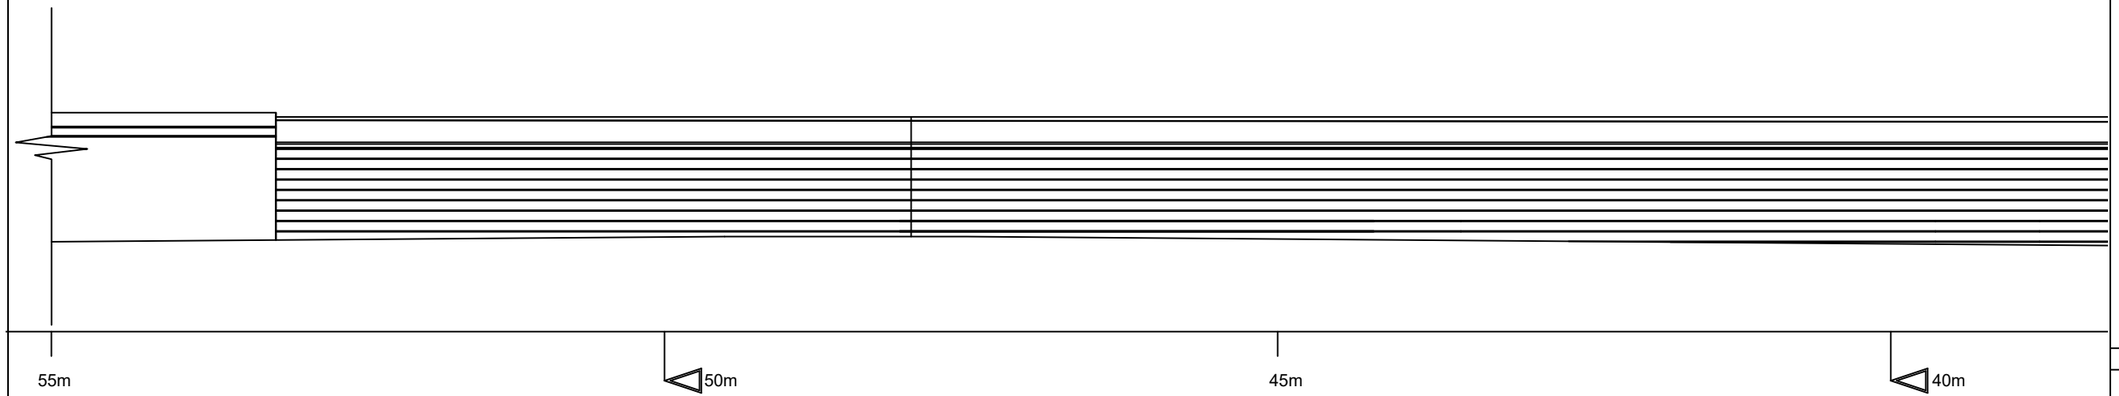

Part Proposed Wall Elevation - Scale 1:50

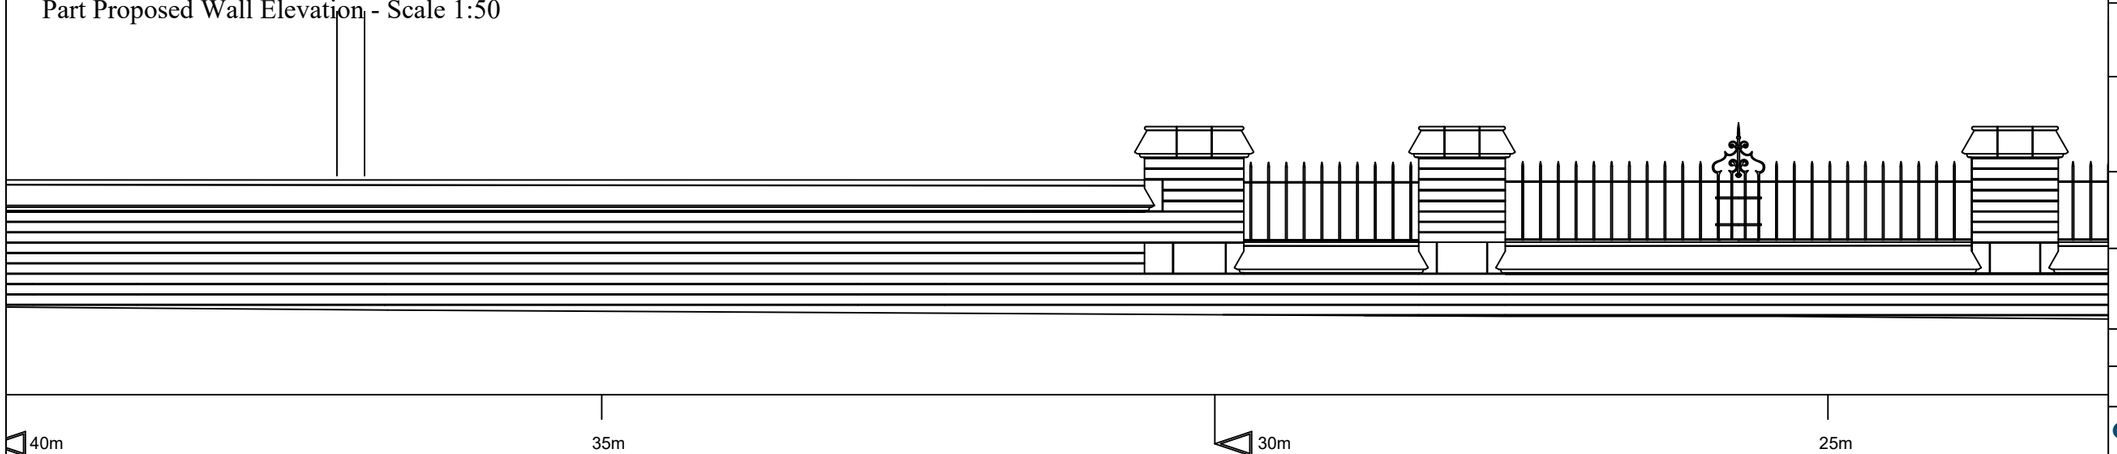

Part Proposed Wall Elevation - Scale 1:50

Scale 1:50 @ A3

0m 1m 2m

Issue.	Date.	Description.	Checked.
XXXX	XX.XX.XX	XXX	XXX

PLANNING

Client.
Llangollen Rural Community Council

Project.
J C Edwards Boundary Wall Project
Llangollen Road, Trevor, DENBIGHSHIRE

Drawing Title.
Proposed Plan (Part) and Elevations

Dwg. No.
JCEB - GRA-XX-XX-DR-A-Pr02
Project. Company. Zone. Level. Type. Role. Number.

Scale .	Drawn .	Issue. Ref.
1:200 & 1:50 @A3	JGR	P 01
Date . 07.06.2024	Checked. JGR	

GERAINT ROBERTS ASSOCIATES
ARCHITECT AND HISTORIC BUILDINGS CONSULTANT
2 Maes Derw, Llanfechain, Powys, SY22 6XN
T: 07722 146949 E: geraint@grauk.com