
Carter Jonas

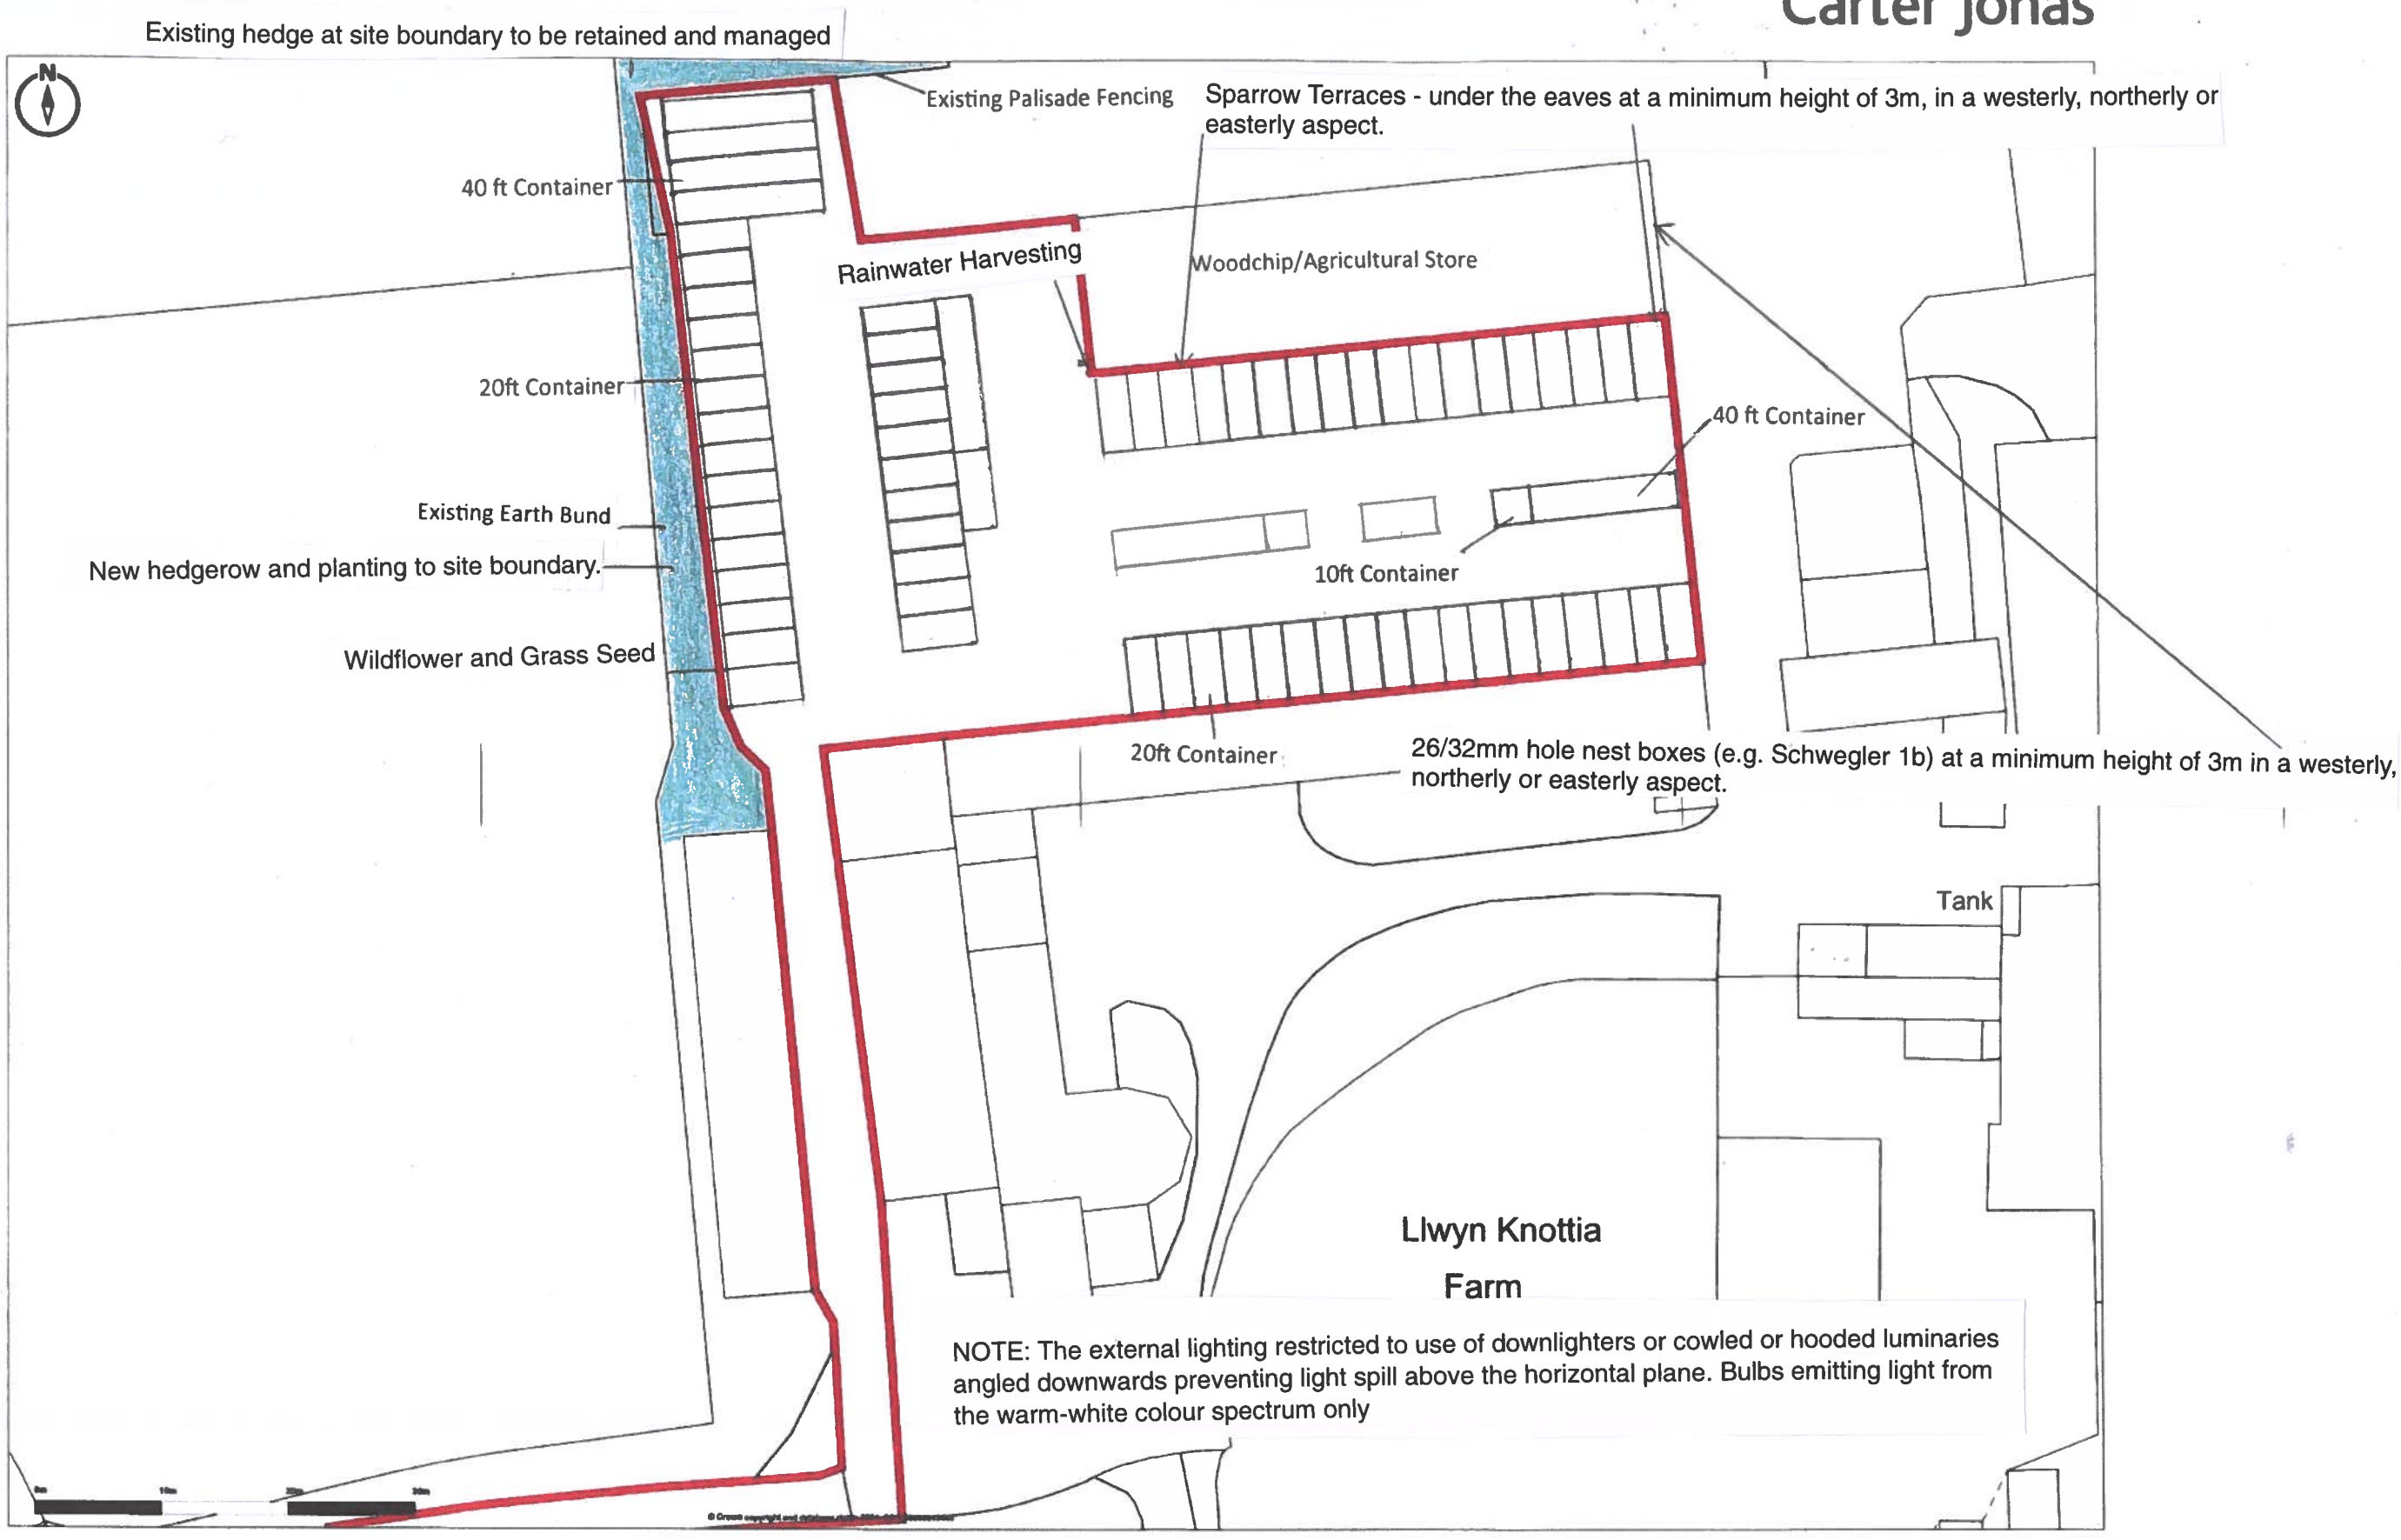

Promap
LANDMARK INFORMATION
© Crown copyright and database rights 2024. OS AC0000813445
Plotted Scale - 1:500. Paper Size - A3

Landscaping Plan