
Carter Jonas

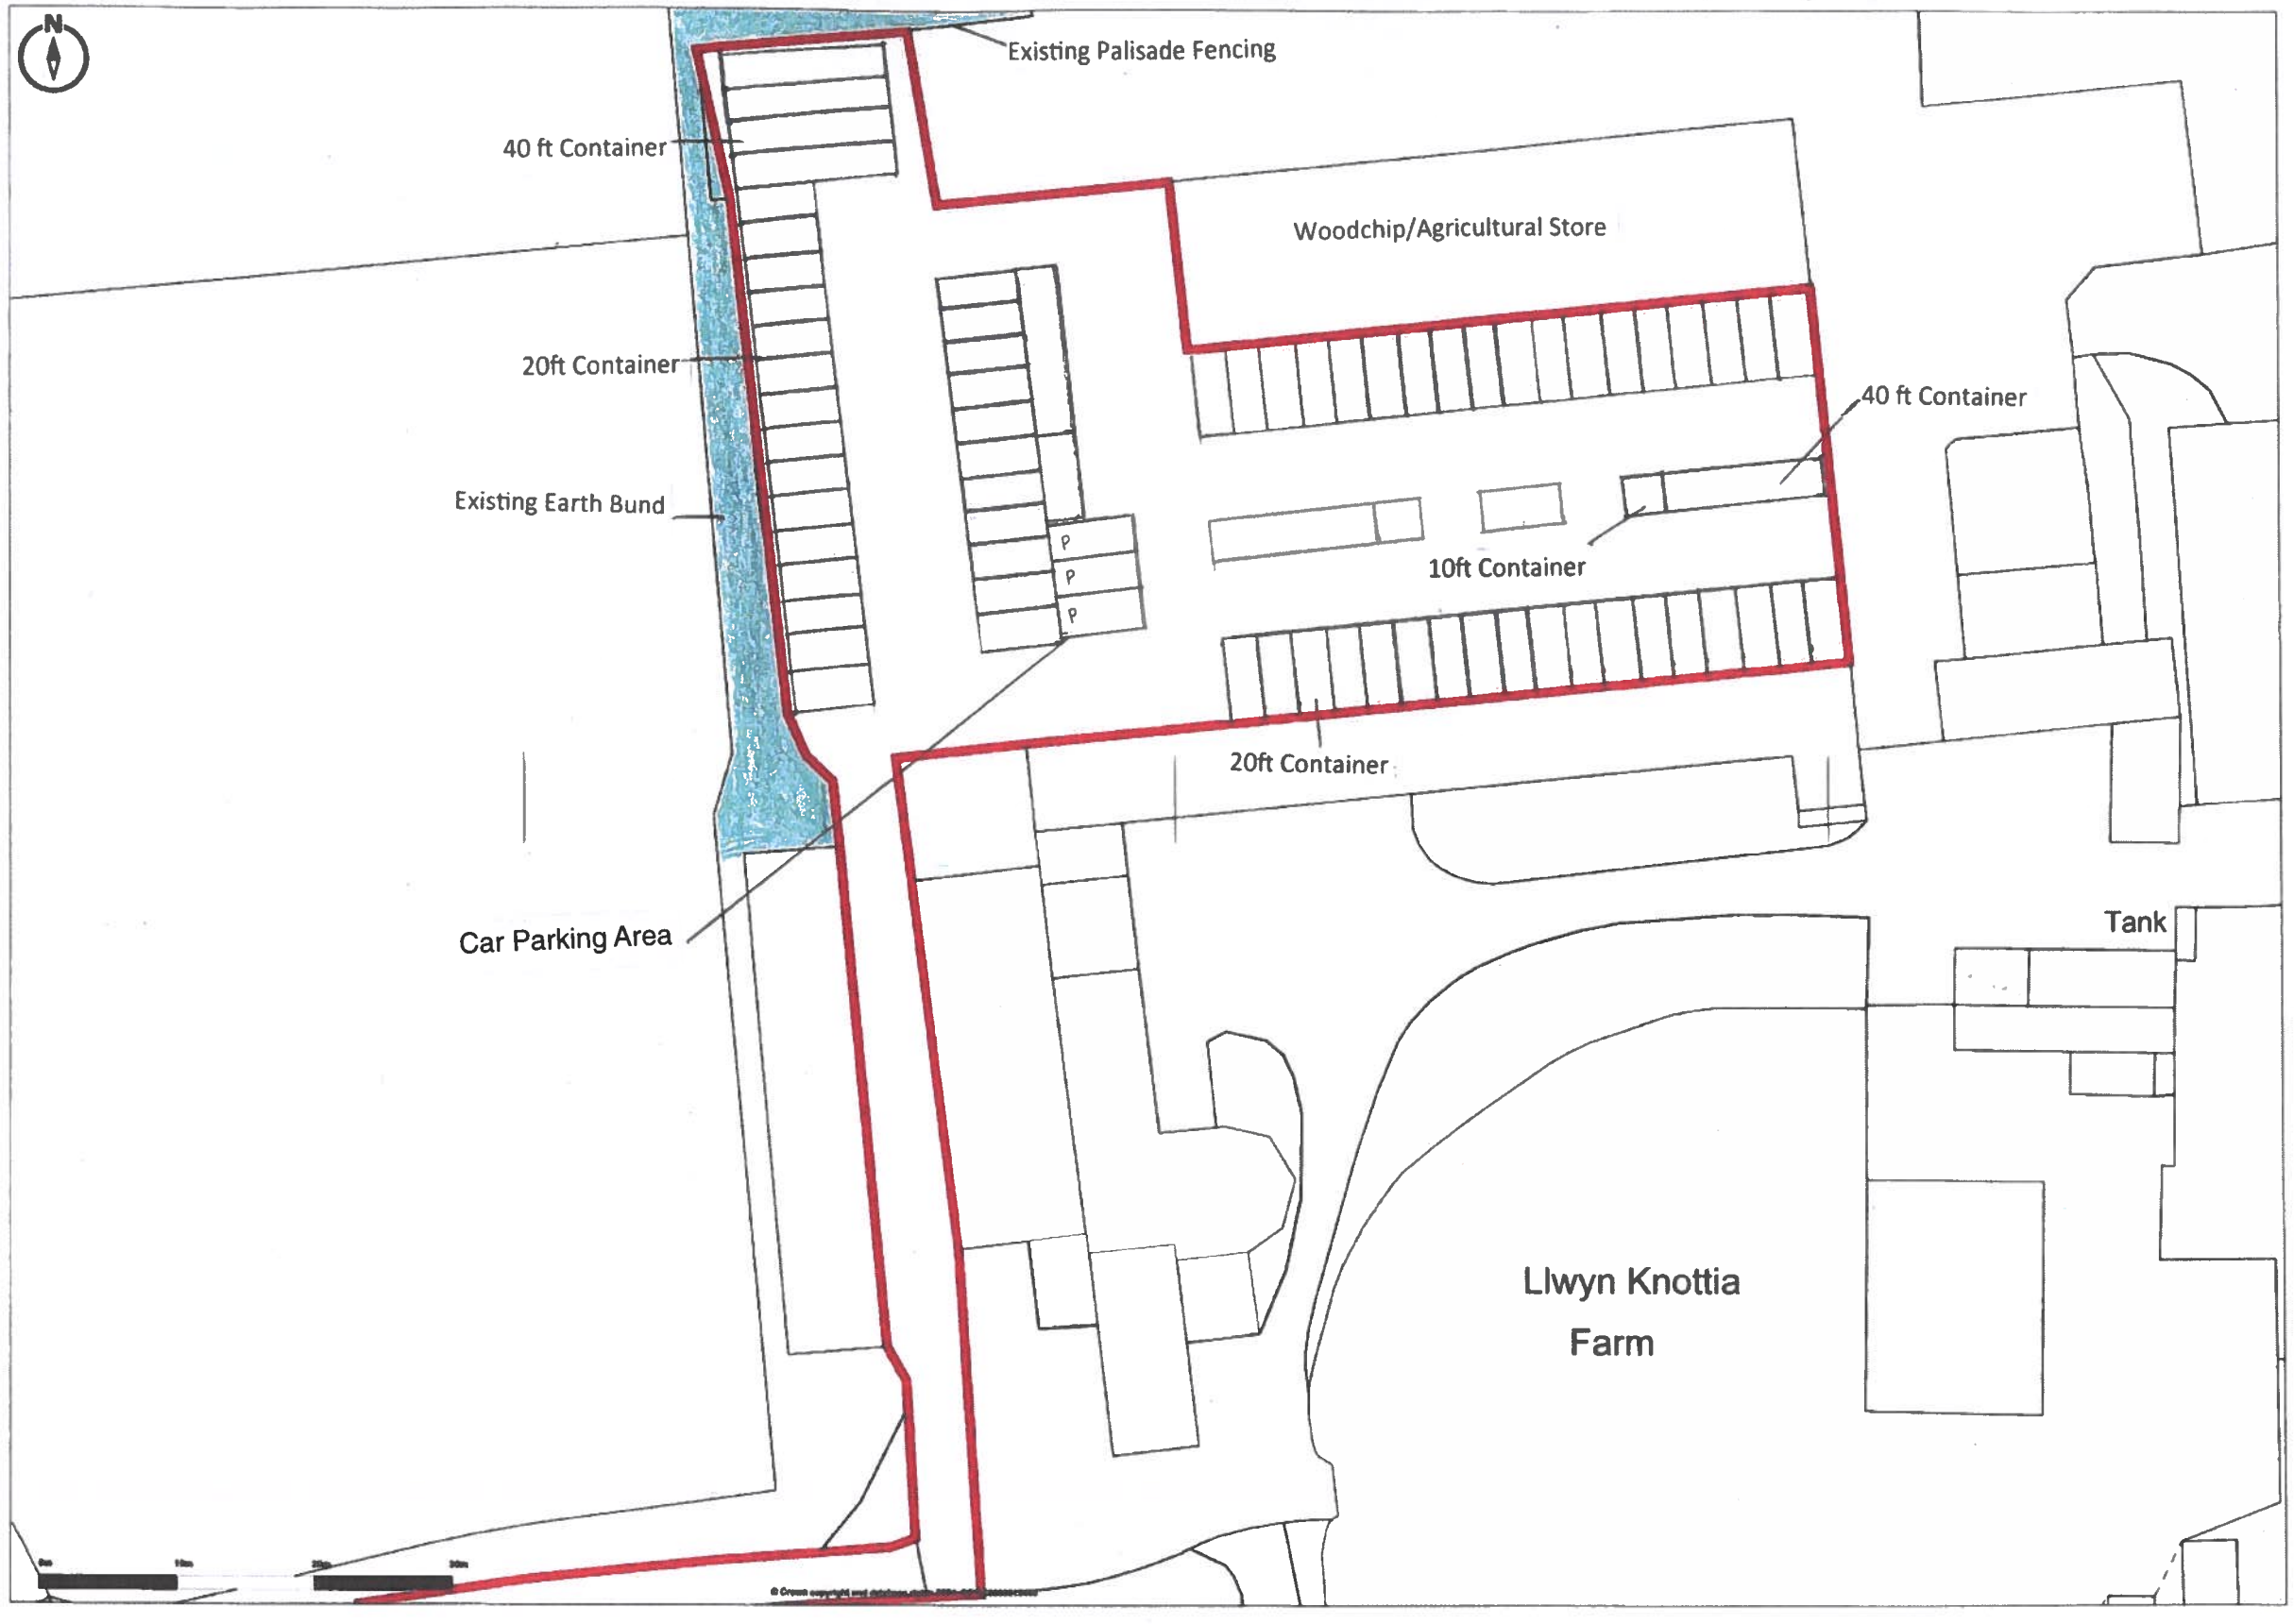

Promap
LANDMARK INFORMATION

© Crown copyright and database rights 2024. OS AC0000813445
Plotted Scale - 1:500, Paper Size - A3

Proposed Site Plan