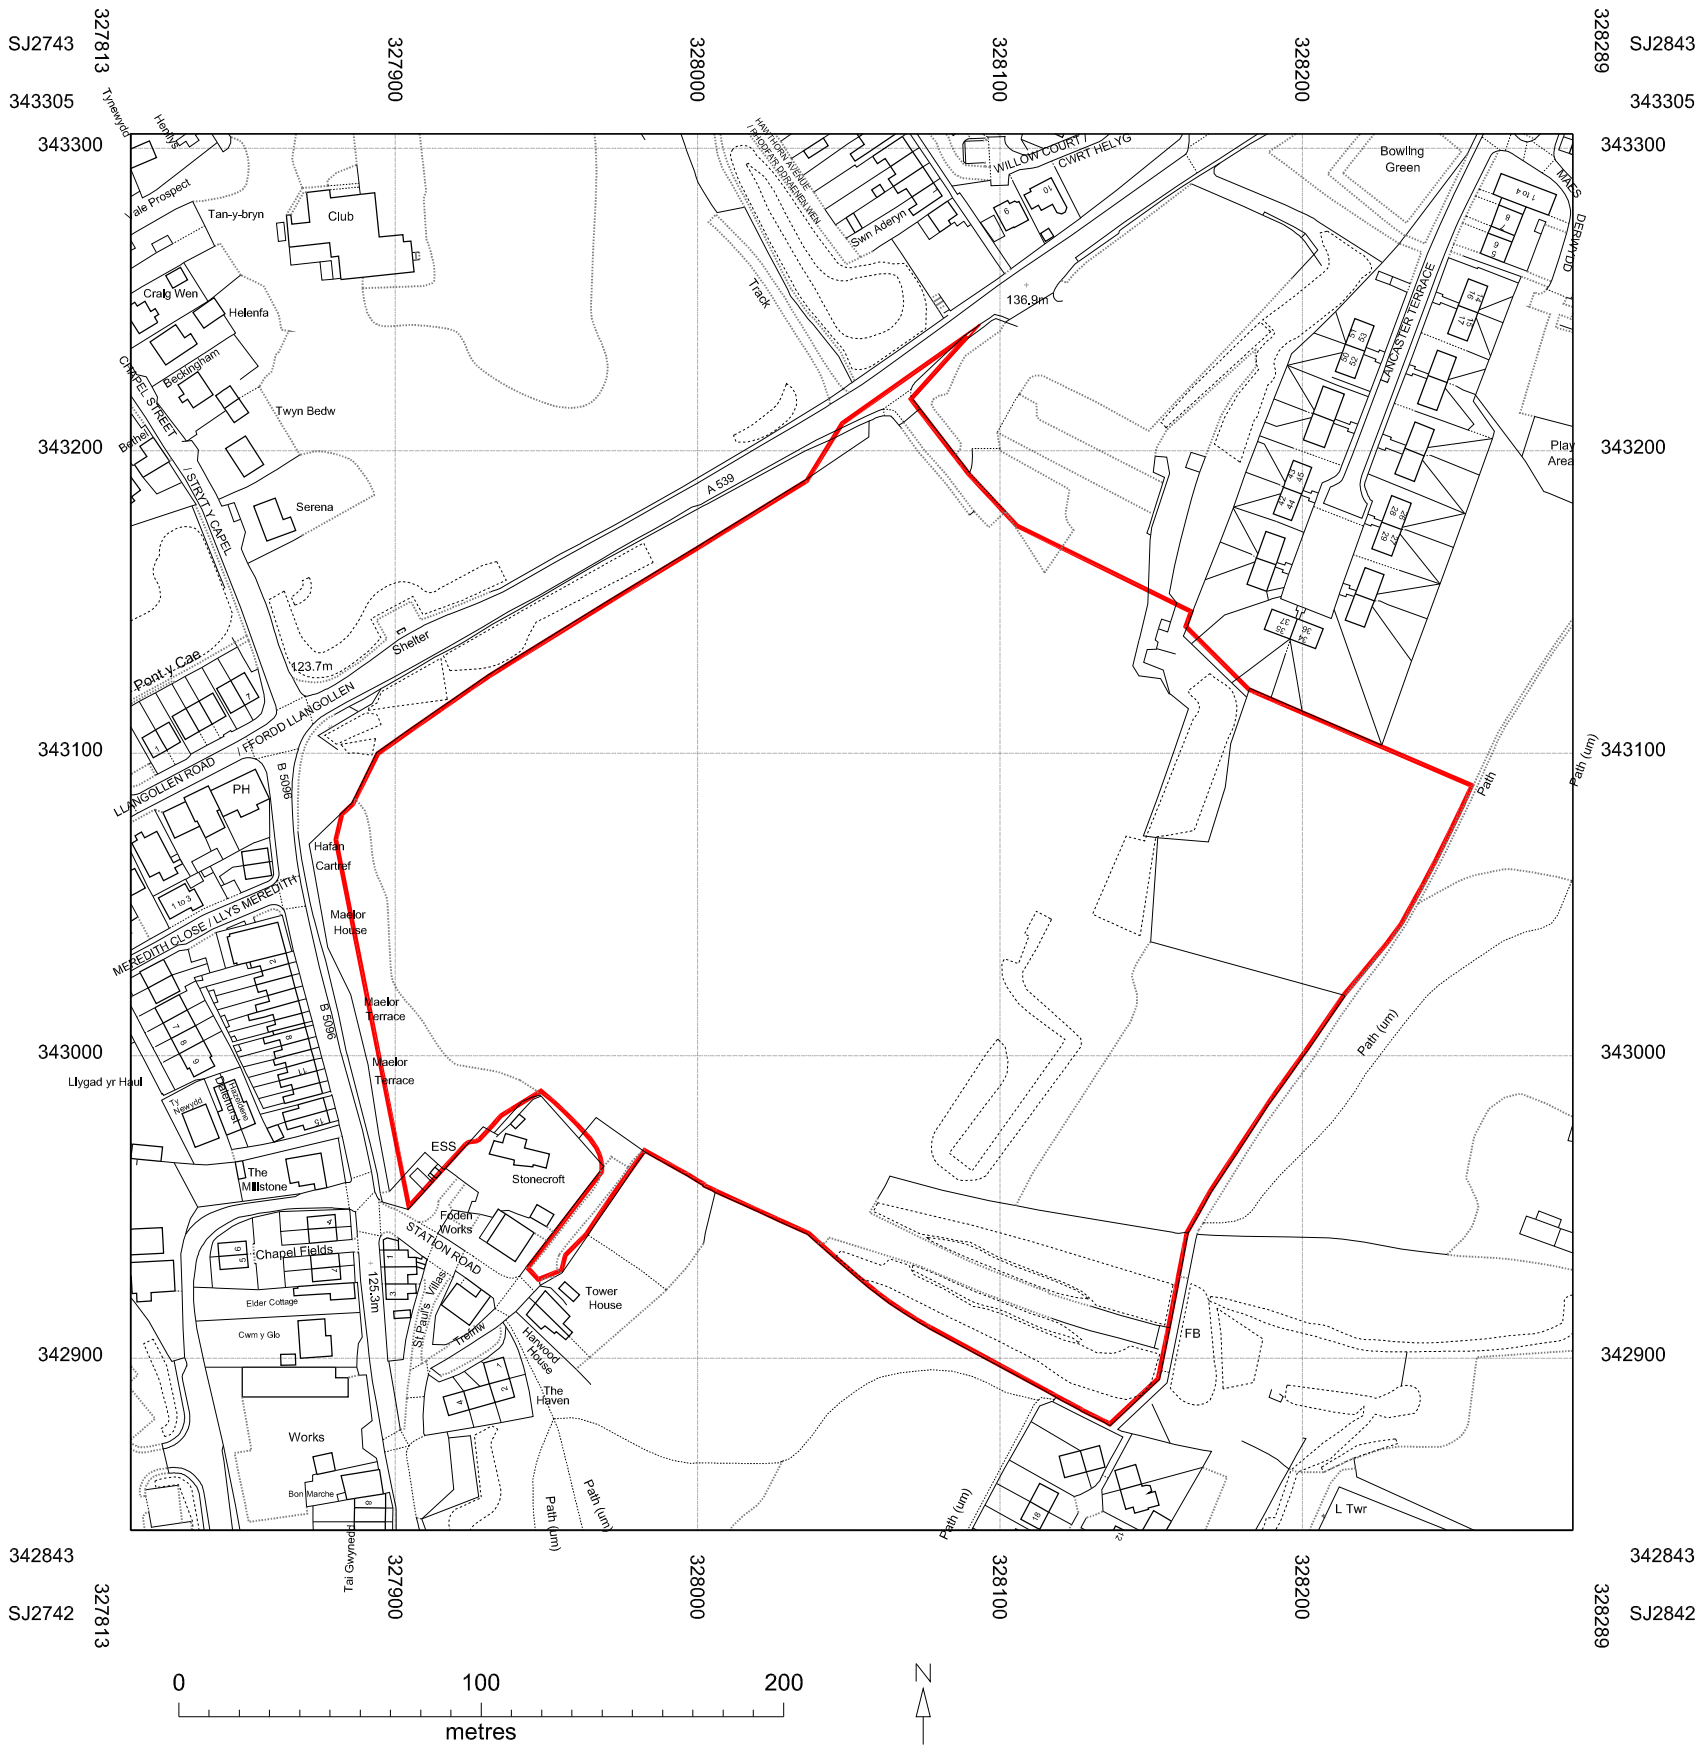


© Crown copyright 2022 Ordnance Survey 100053143

NOTES:
ALL DIMENSIONS TO BE CHECKED AND CONFIRMED ON SITE PRIOR TO ANY WORKS OR FABRICATION.

DO NOT SCALE OFF THIS DRAWING.

ANY ERRORS, OMISSIONS OR DISCREPANCIES ARE TO BE BROUGHT TO THE ATTENTION OF MUNRO ASSOCIATES IMMEDIATELY.

REV	DATE	DESCRIPTION	BY
B	11.08.23	Issued for outline planning application	PO
A	06.10.22	Red line boundary revised	PO

Drawing Status
OUTLINE PLANNING

munro associates
www.munro-associates.com
UNIT 29, THE RURAL ENTERPRISE CENTRE, STAFFORD DRIVE, BATTLEFIELD ENTERPRISE PARK, SHREWSBURY, SY1 3FE.
Tx 01743 341438 Ex design@munro-associates.com

Client
Clwyd Alyn

Project
Residential Development
The Works, Acrefair
LL14 3HW

Scale
1:2500 @ A3

Date
October 2022

Drawn
P Oliver

Drawing Title
SITE LOCATION PLAN

Project No.	Drawing No.	Revision
21-231	01	B

© THE CONTENTS OF THIS DRAWING ARE THE COPYRIGHT OF MUNRO ASSOCIATES. IT MUST NOT BE REPRODUCED NOR AMENDED BY A THIRD PARTY WITHOUT OUR WRITTEN PERMISSION.

Munro Associates (Architectural Services) Limited
Registered Office: Charlton House, Drayton's Passage, Shoplatch, Shrewsbury, Shropshire, SY1 1HF.
Registered In England and Wales
Registration No. 08117820 Vat No. 650 8829 15