


Drg no. 04

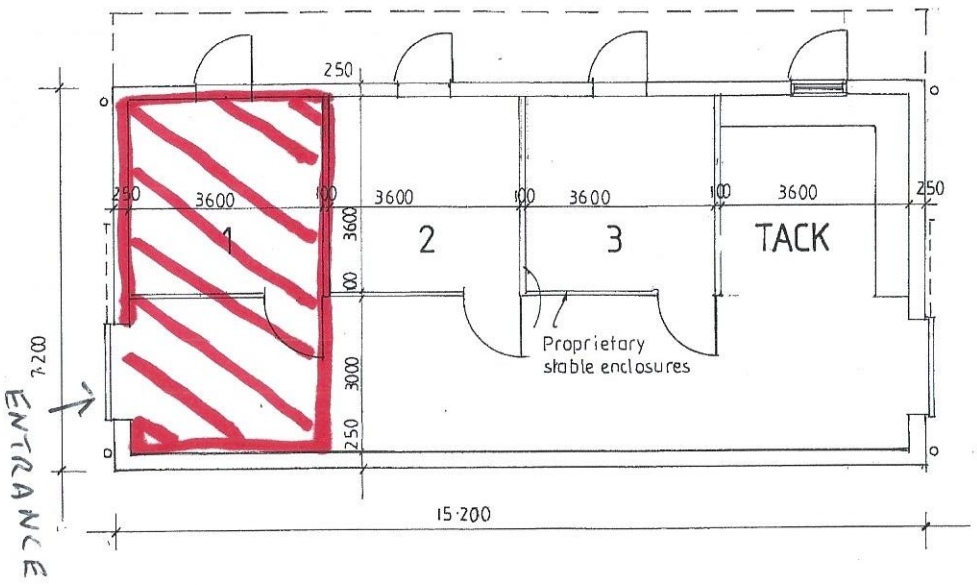


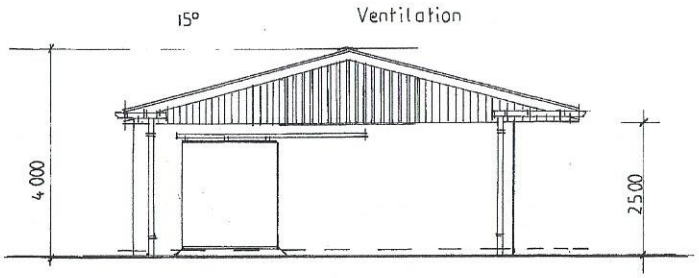


N.E. ELEVATION

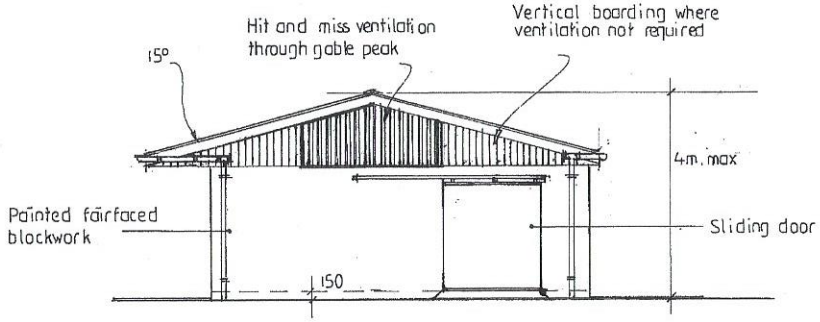


S.W. ELEVATION

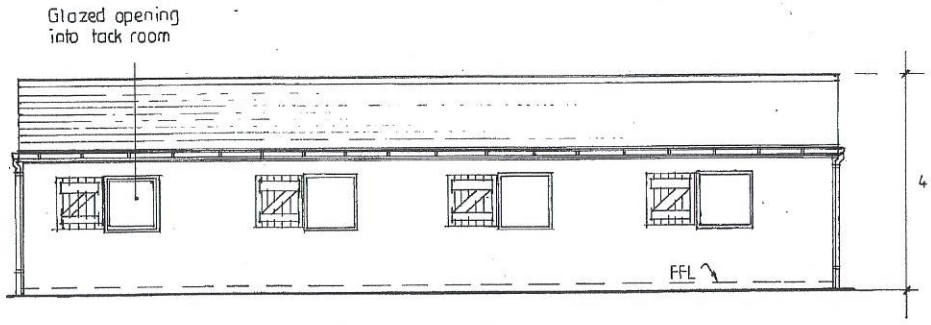

N.W. ELEVATION

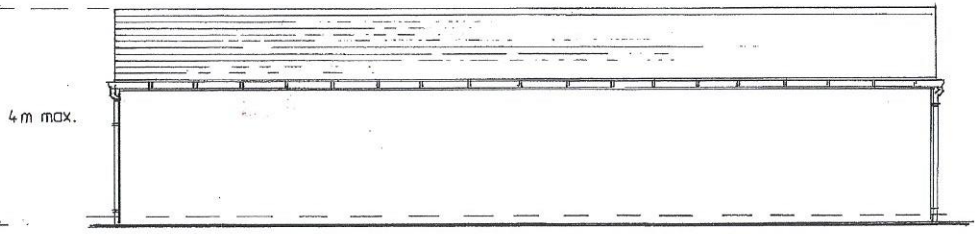

S.E. ELEVATION

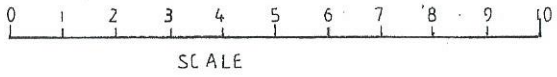

PROPOSED NEW BUILD STABLE BLOCK WITHIN CURTILAGE
THREE ACRES ROSEMARY LANE BURTON ROSSETT LL12 0LA

Scale 1:100 at A3


Land Registry
Official copy of
title plan

Title number **CYM187224**
Ordnance Survey map reference **SJ3557NW**
Scale **1:1250 enlarged from 1:2500**
Administrative area **Wrexham / Wrecsam**

©Crown Copyright. Produced by Land Registry. Reproduction in whole or in part is prohibited without the prior written permission of Ordnance Survey. Licence Number 100026316.



This official copy is incomplete without the preceding notes page.
Mae'r copi swyddogol hwn yn anghyflawn heb y dudalen nodiadau flaenorol.

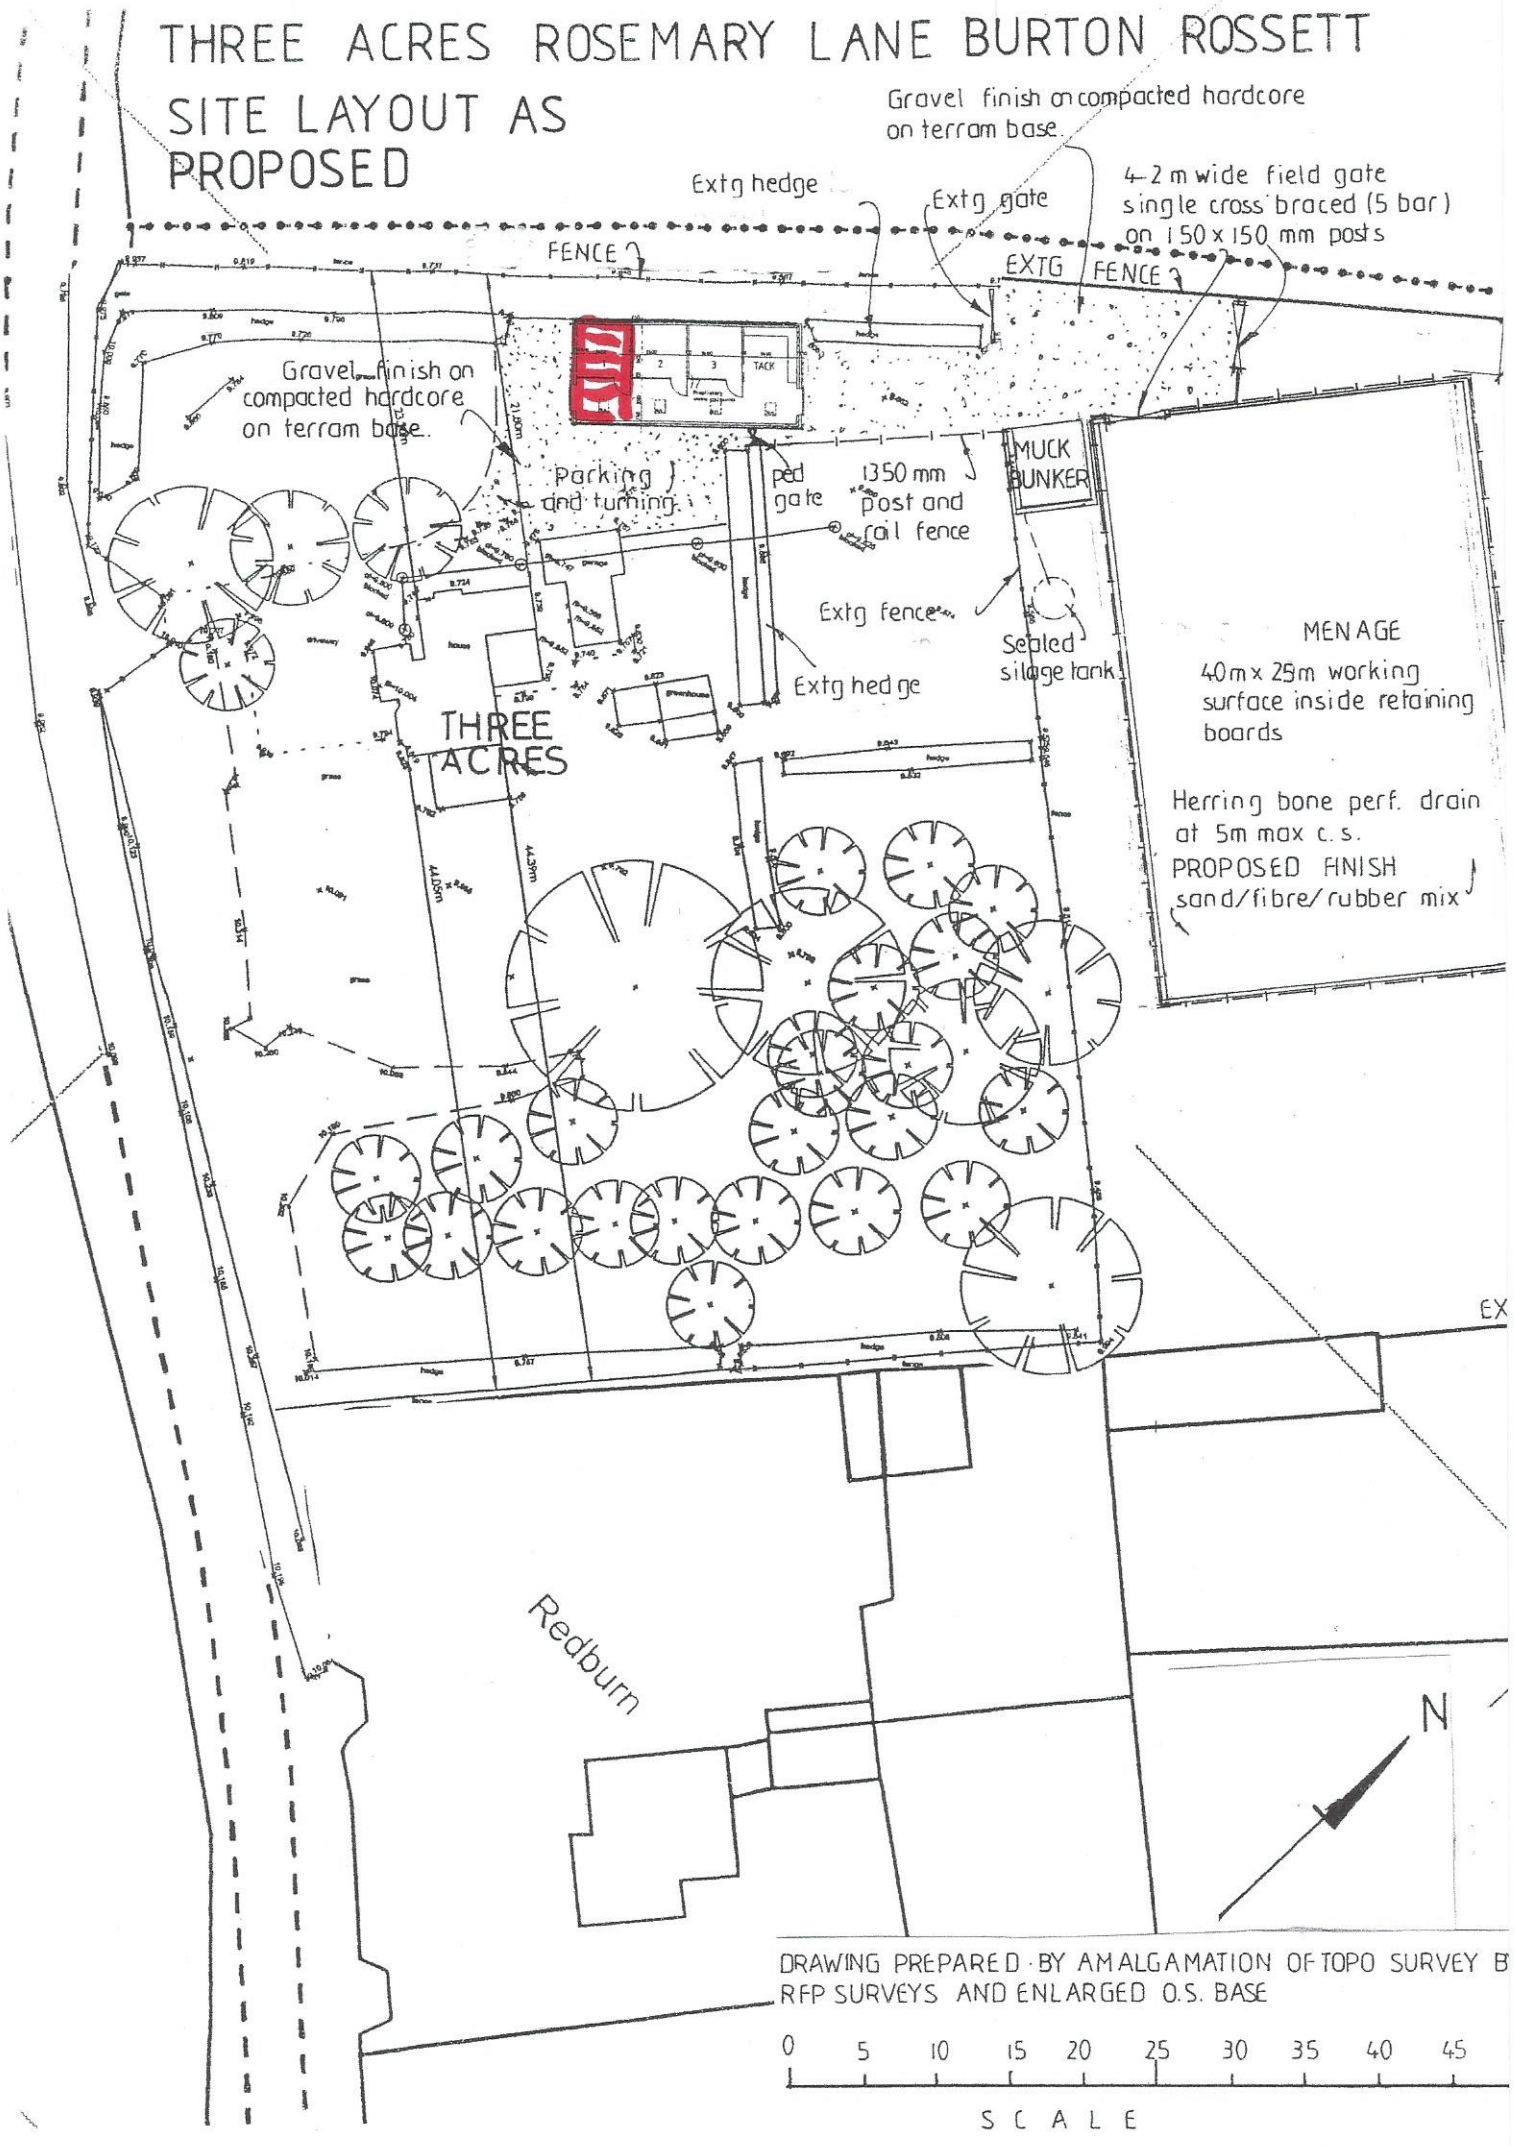
THREE ACRES ROSEMARY LANE BURTON ROSSETT
SITE LAYOUT AS PROPOSED
Gravel finish on compacted hardcore on terram base.
Extg hedge
Extg gate
4-2 m wide field gate single cross braced (5 bar) on 150 x 150 mm posts
FENCE
EXTG FENCE
Gravel finish on compacted hardcore on terram base.
Parking and turning
ped gate
1350 mm post and rail fence
MUCK BUNKER
Extg fence
Sealed silage tank
Extg hedge
THREE ACRES
MENAGE
40m x 25m working surface inside retaining boards
Herring bone perf. drain at 5m max c.s.
PROPOSED FINISH sand/fibre/rubber mix
Redburn
N
DRAWING PREPARED BY AMALGAMATION OF TOPO SURVEY B
RFP SURVEYS AND ENLARGED O.S. BASE
0 5 10 15 20 25 30 35 40 45
SCALE