




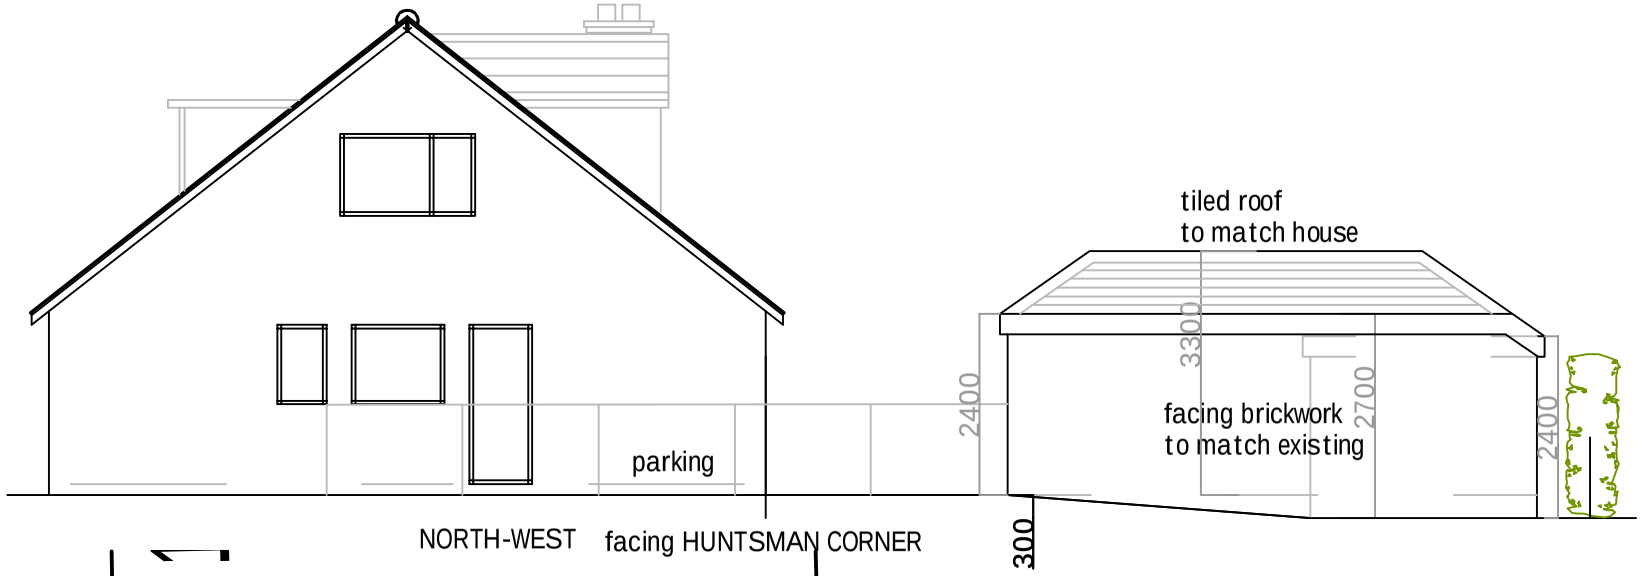


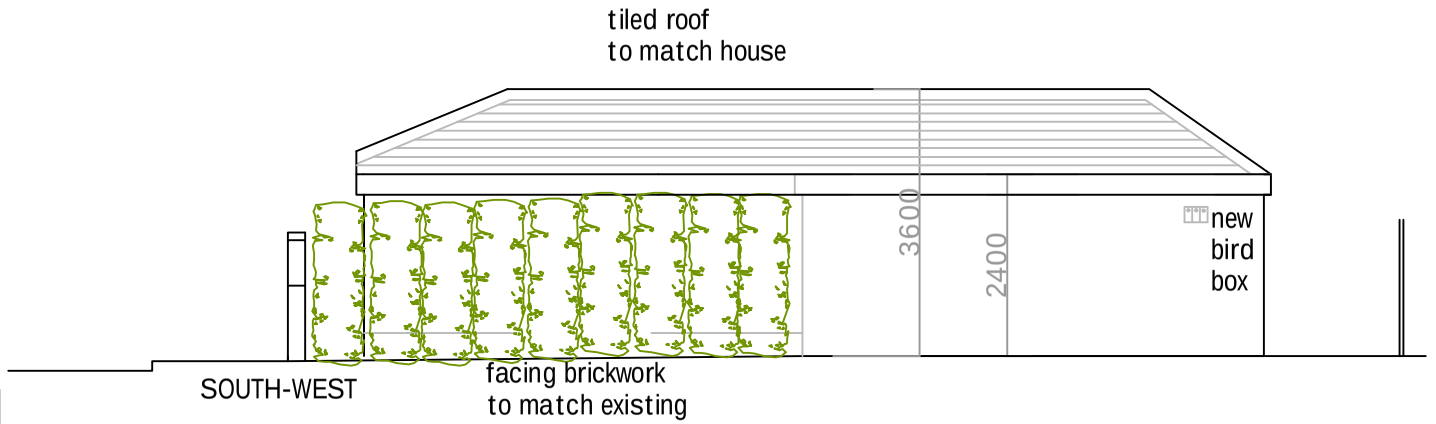

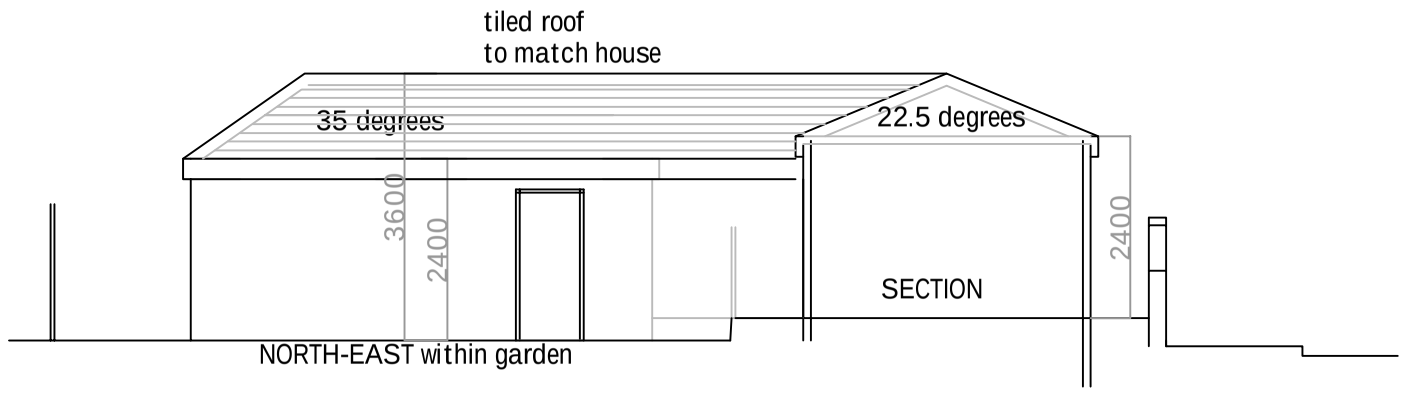

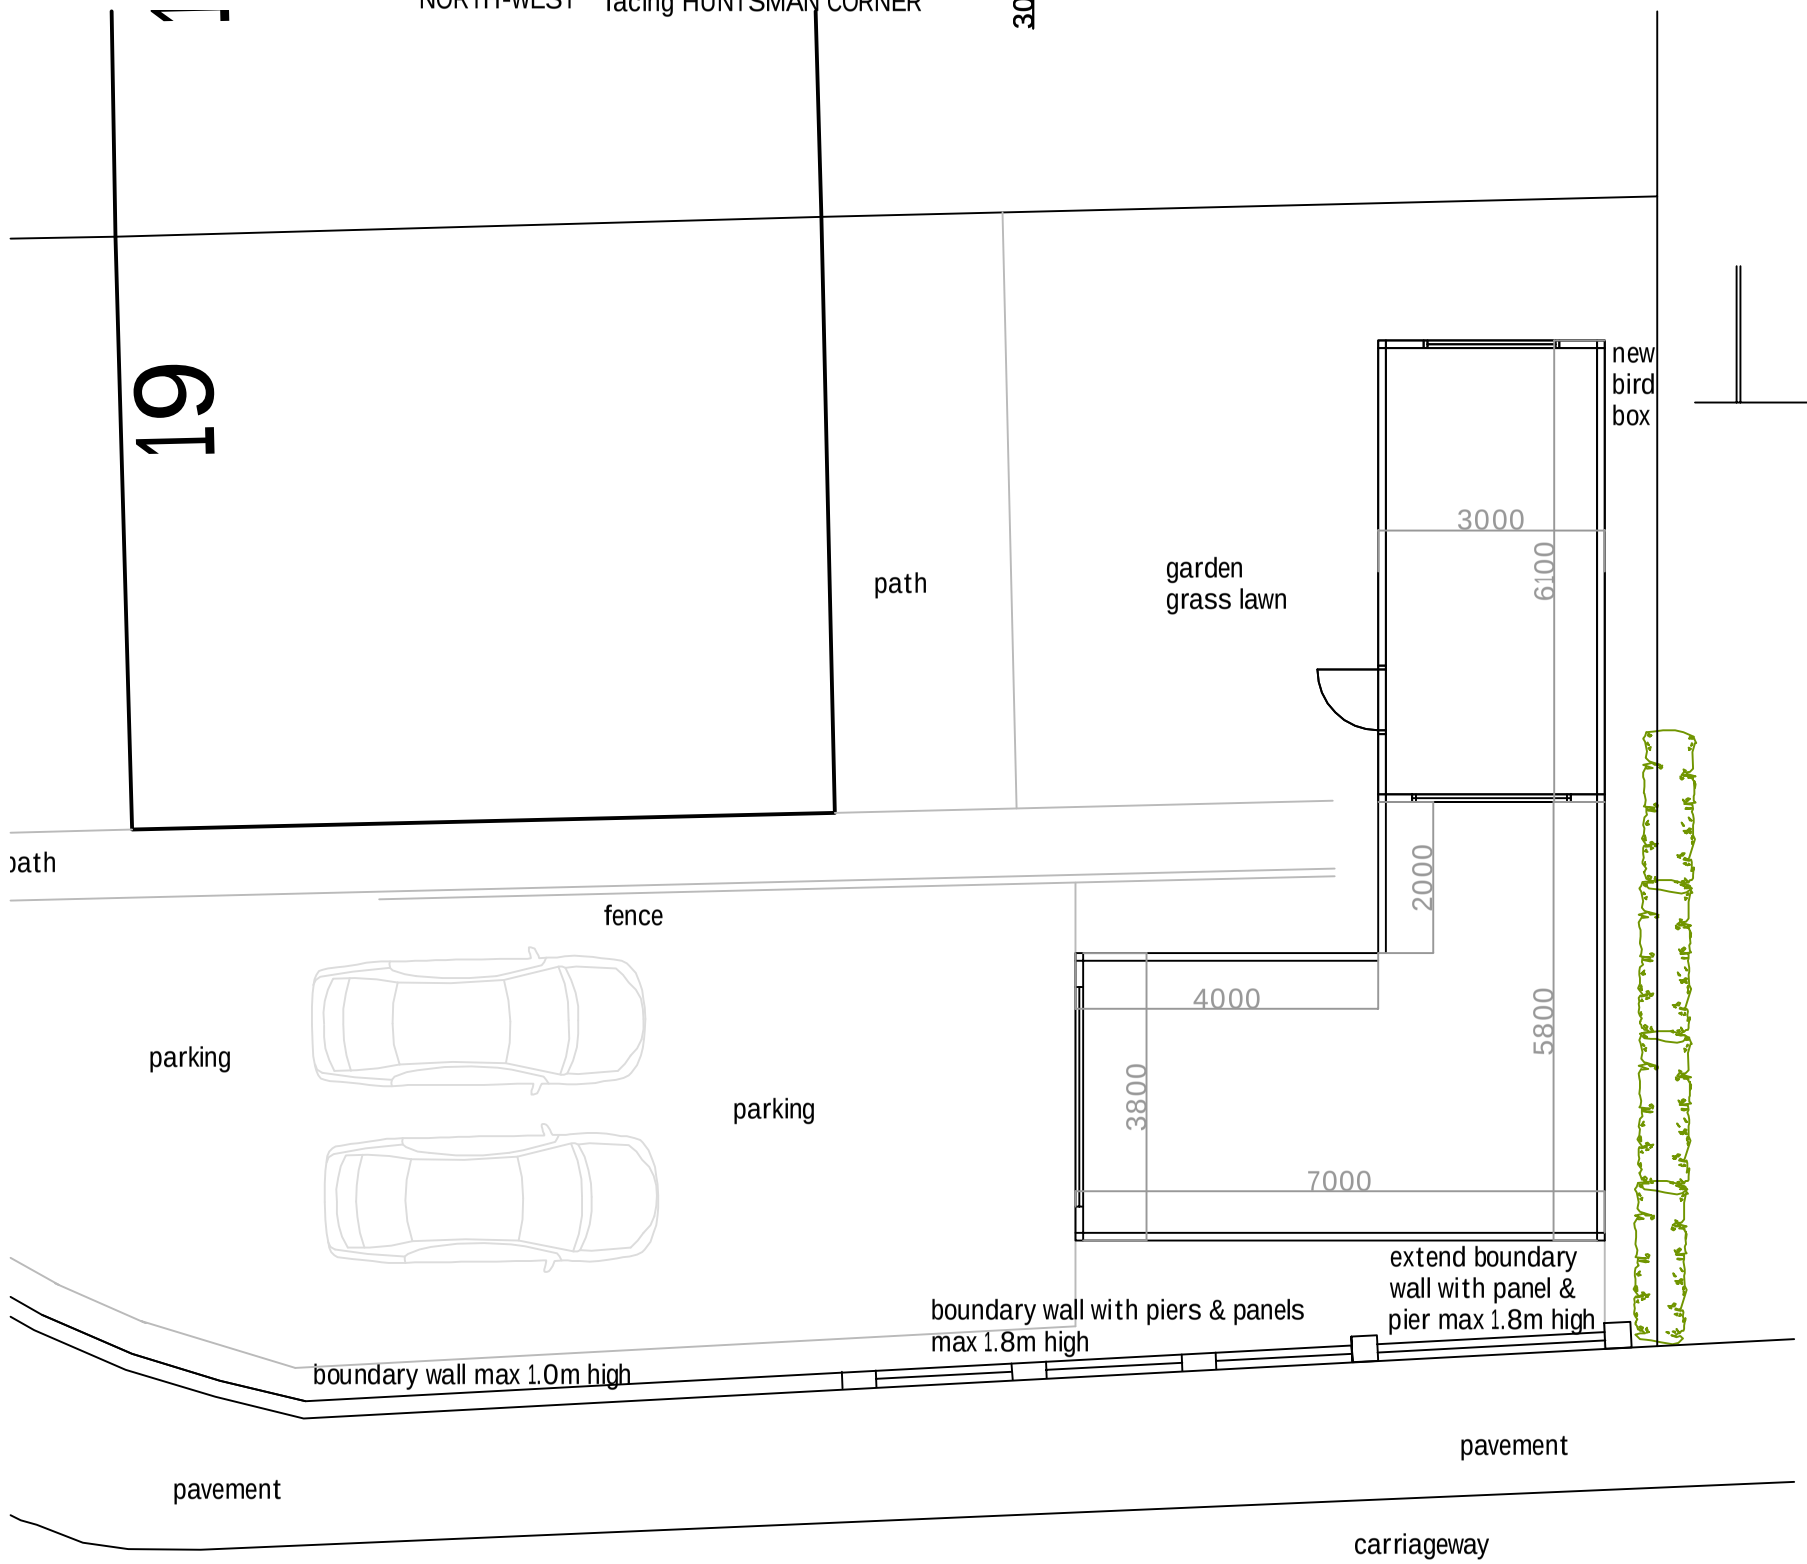

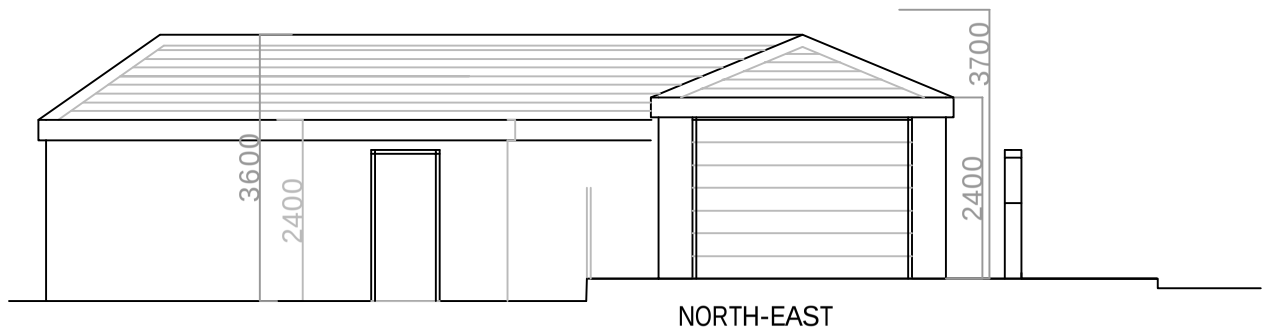

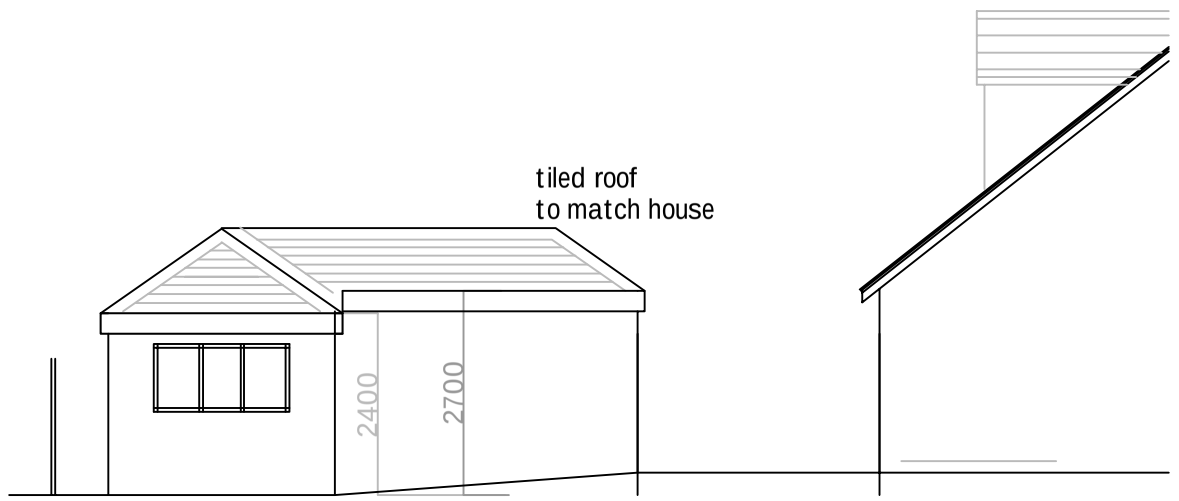

scale 1:100 @ A3
15/07/2024

PL05a PROPOSED

rev a - details of existing boundary wall added 17/09/2024