


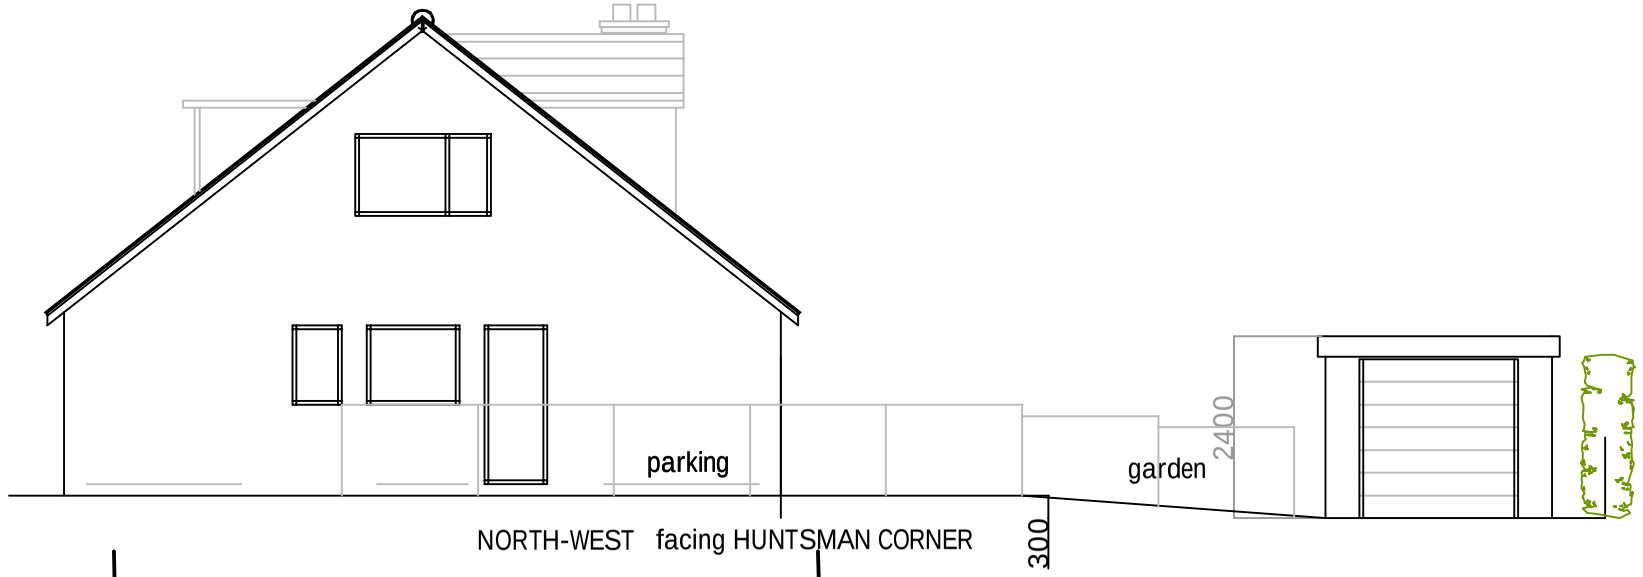


NORTH-WEST facing HUNTSMAN CORNER

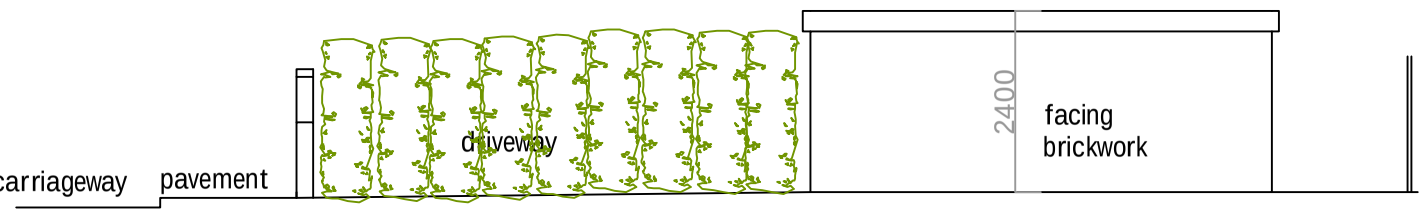


SOUTH-WEST

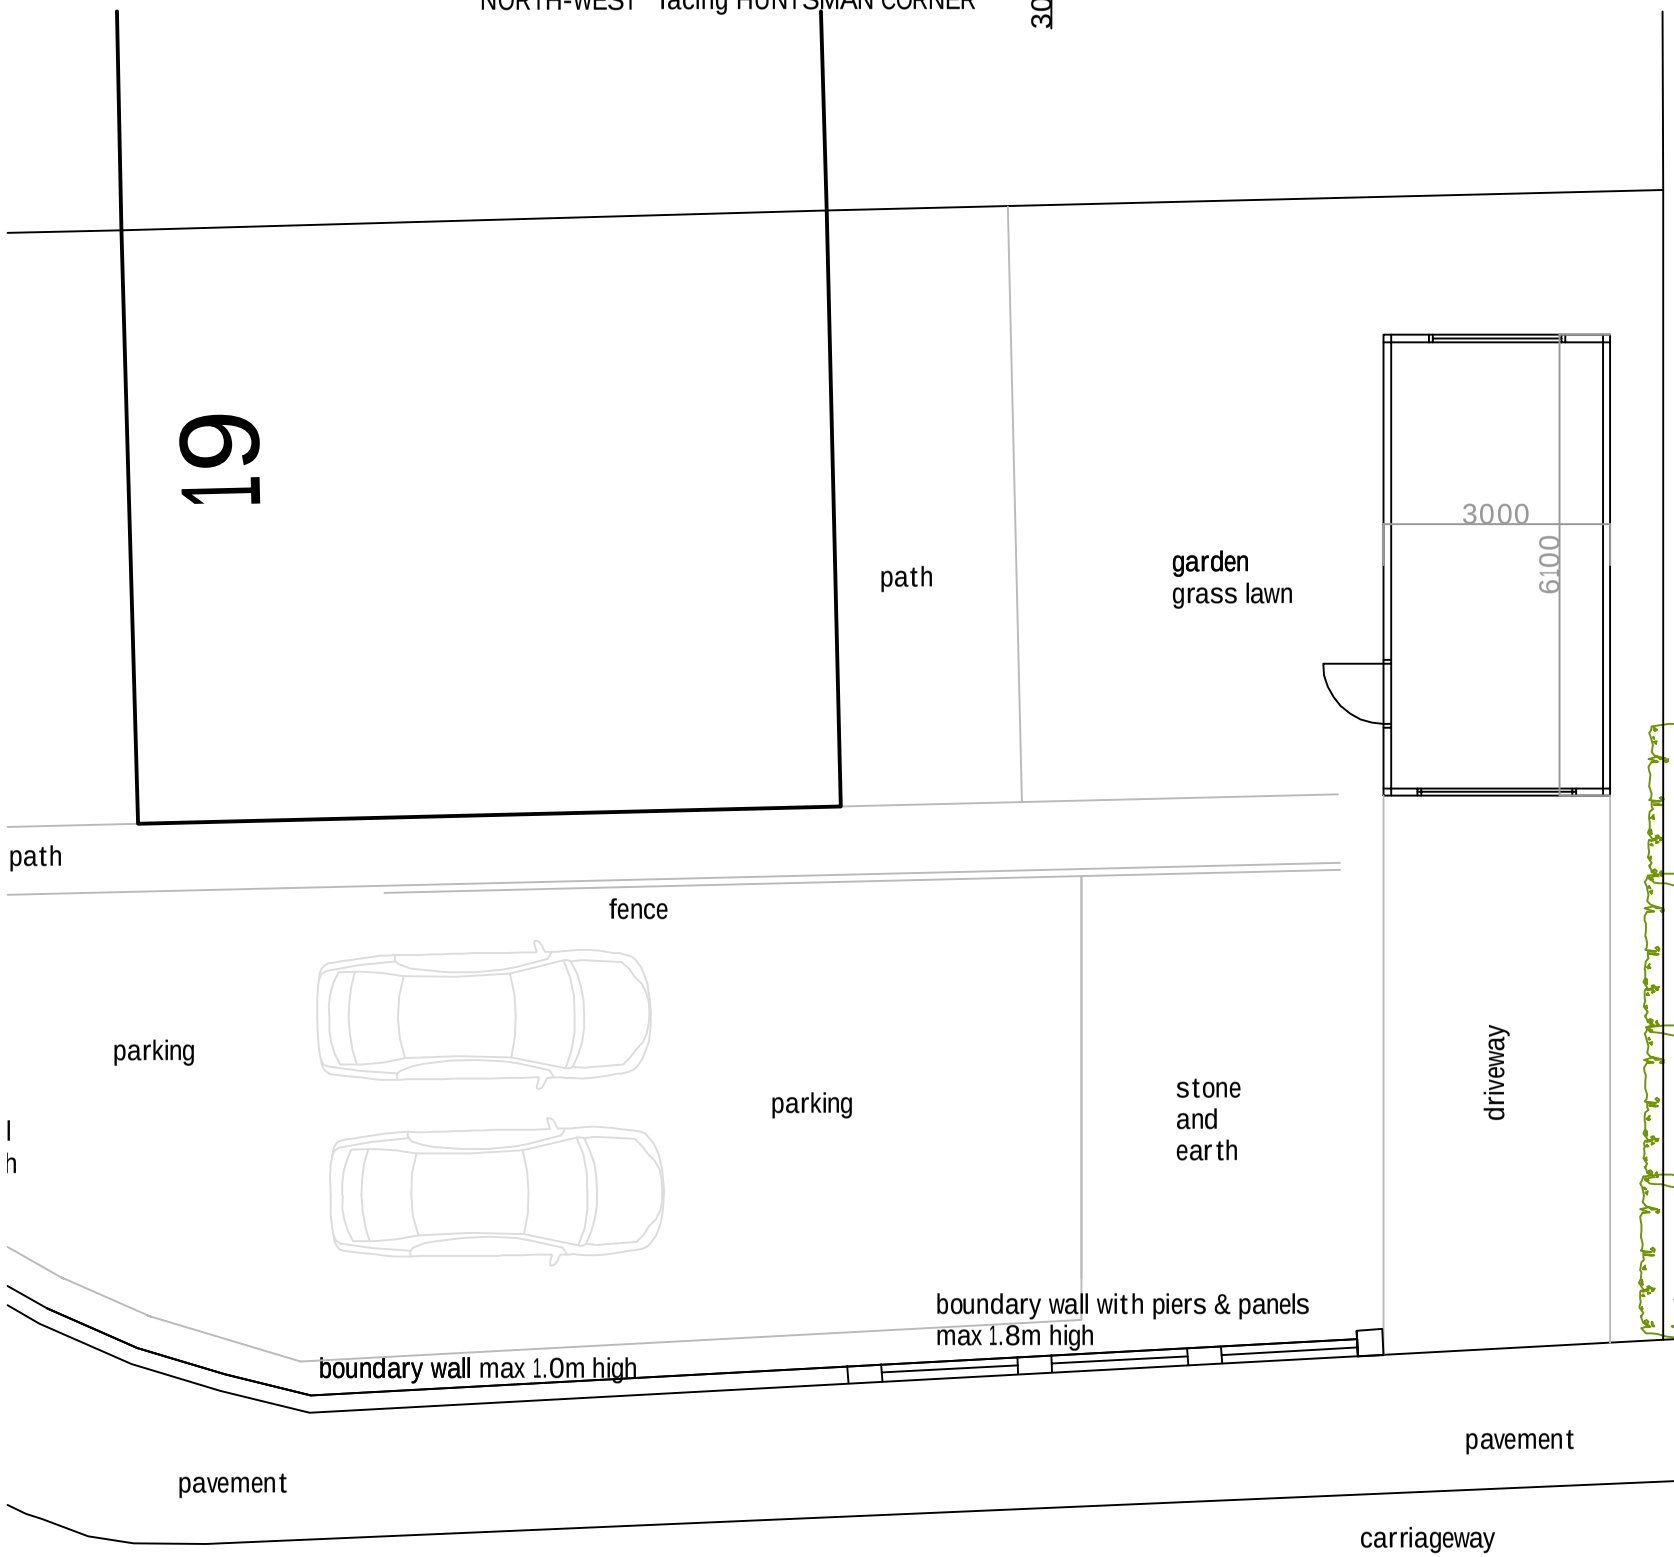

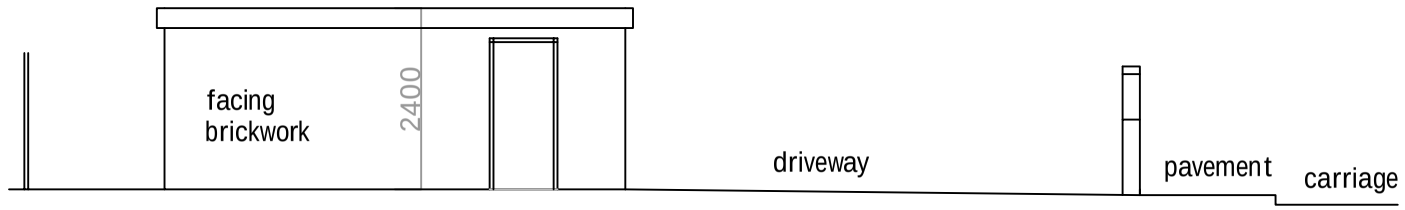

NORTH-EAST within garden

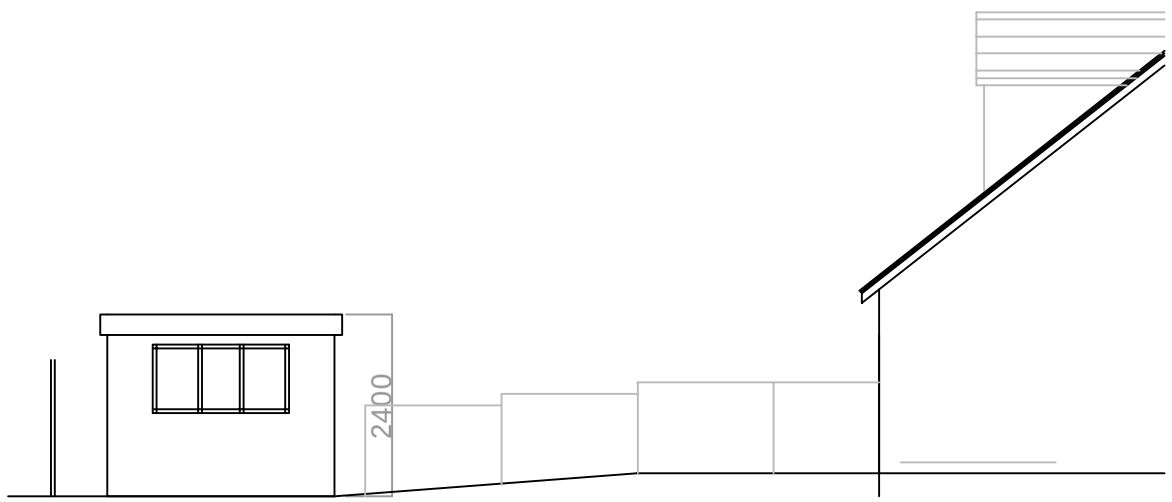

SOUTH-EAST within garden

PL04a EXISTING
scale 1:100 @ A3
15/07/2024

rev a - details of existing boundary wall added 17/09/2024