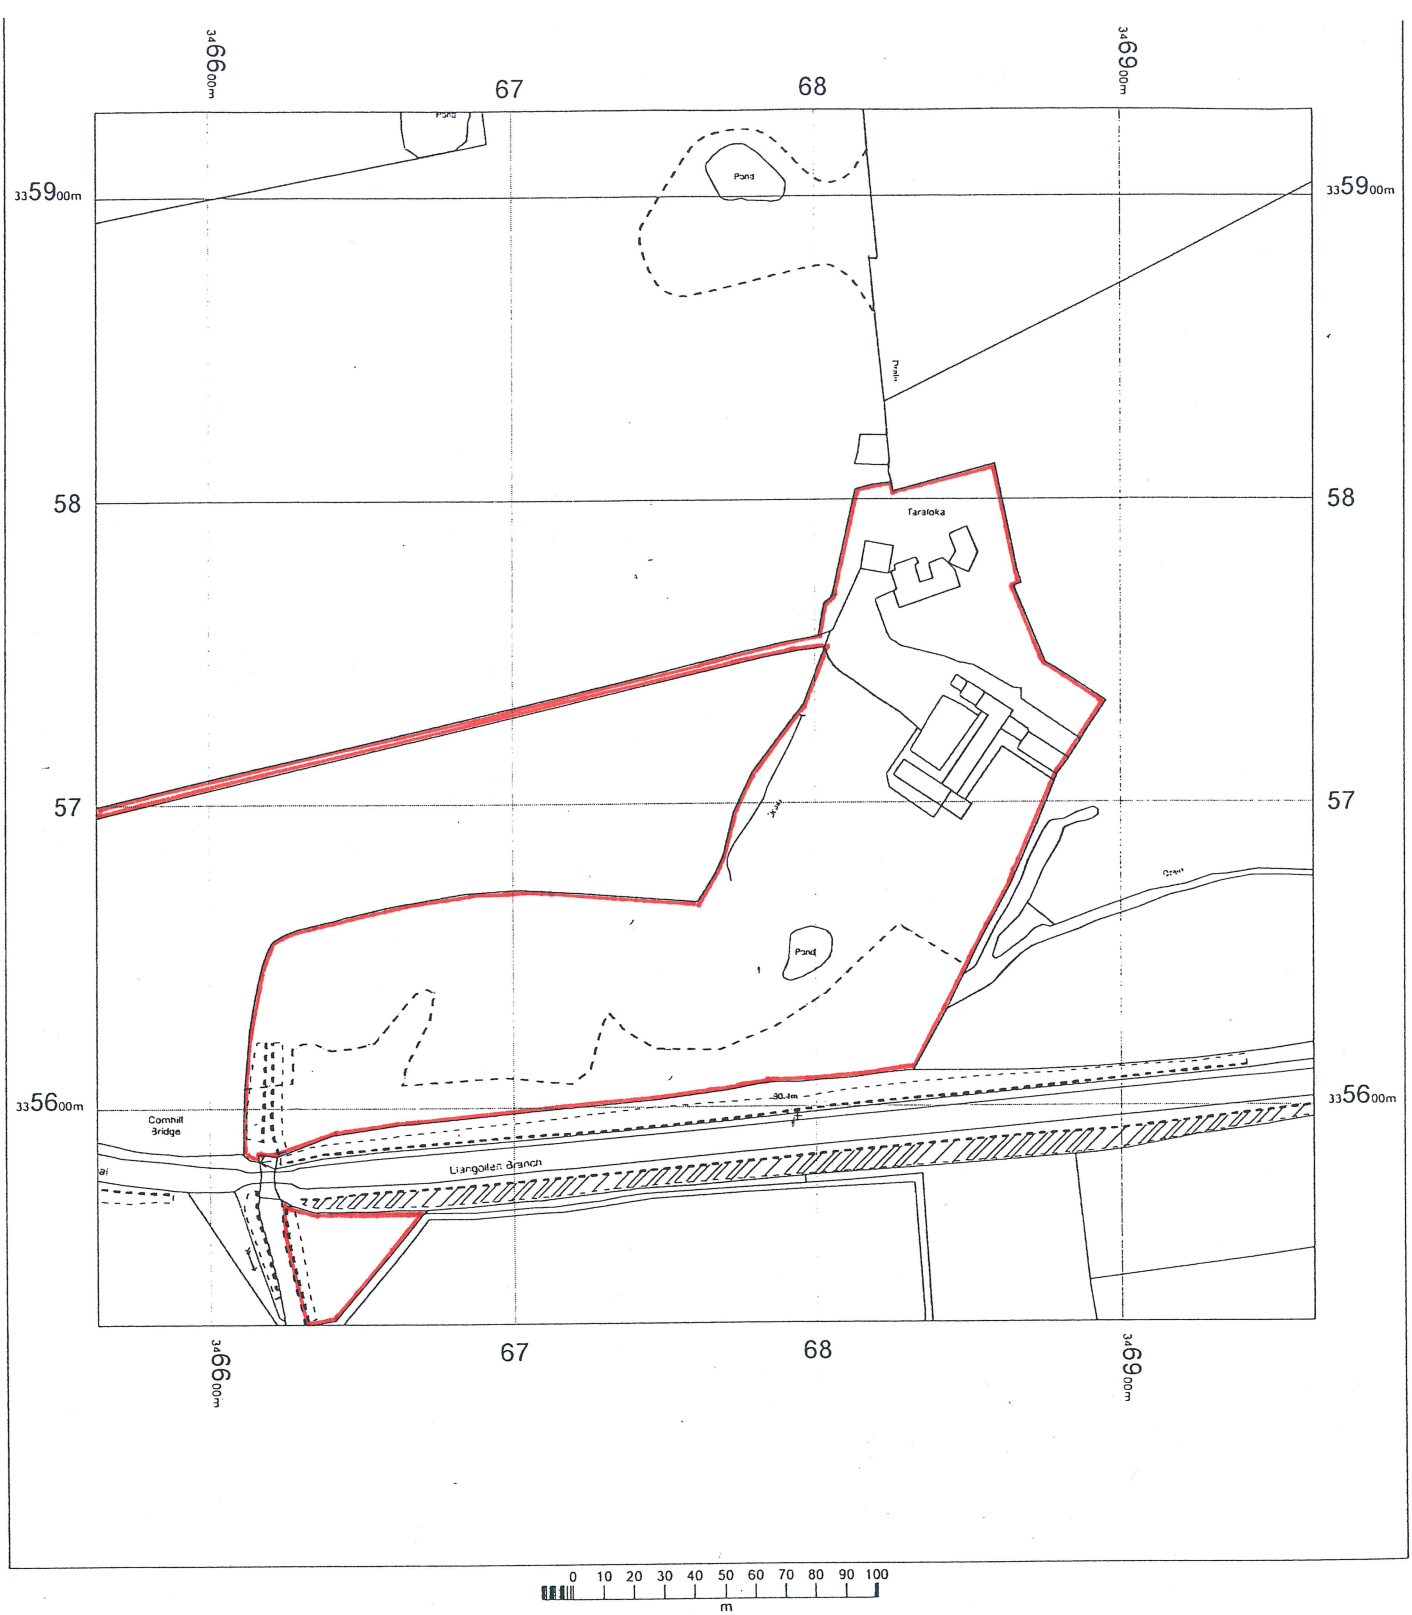


N

OS MasterMap 1250/2500/10000 scale
25 January 2016, ID: HMC-00496204
www.themapcentre.com

1:2500 scale print at A4, Centre: 346764 E, 335728 N

©Crown Copyright Ordnance Survey. Licence no. 100018971

Mapping sourced from Ordnance Survey

THE MAP CENTRE
www.themapcentre.com

Location: **'Taraloka Buddhist Retreat Centre for Women'**
Bettisfield, Near Whitchurch, Wrexham, SY13 2LD.
Job/Project: **Proposed Office Building.** Client: **'Taraloka'.**
Drawing Title: **Location Plan as Existing.** Scale: **1:2500 (A.4.)**
Drawing №:**TL-01** Revision: Drawn by: Date: **Jan. 2023.**