


Front

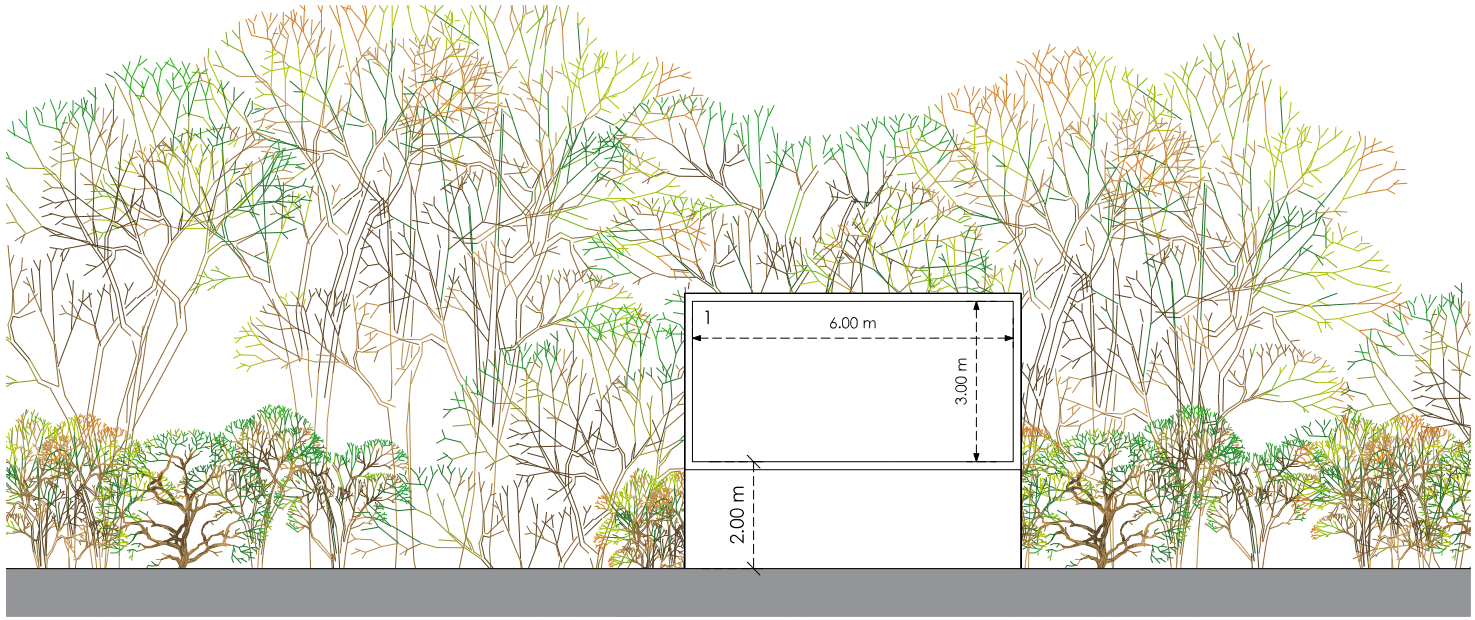


Side

Existing



Front

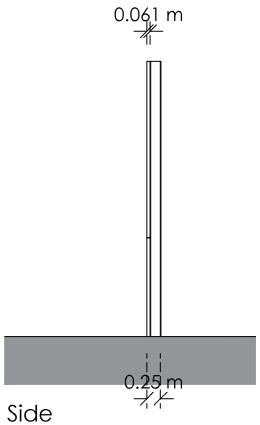

Side

Proposed

0 4m 8m

Title
Existing and Proposed Elevations

Address
Ruabon By Passage, Ruabon, Ruabon by Pass, Wrexham, LL14 6YY

Client

Job No. 23205

Issued 26/07/24

Scale 1:100 @ A3

Key

1. Proposed Digital Display

All information is to be checked on site for accuracy and fit. Only drawings with WD status with the most recent revision are to be used for construction.