
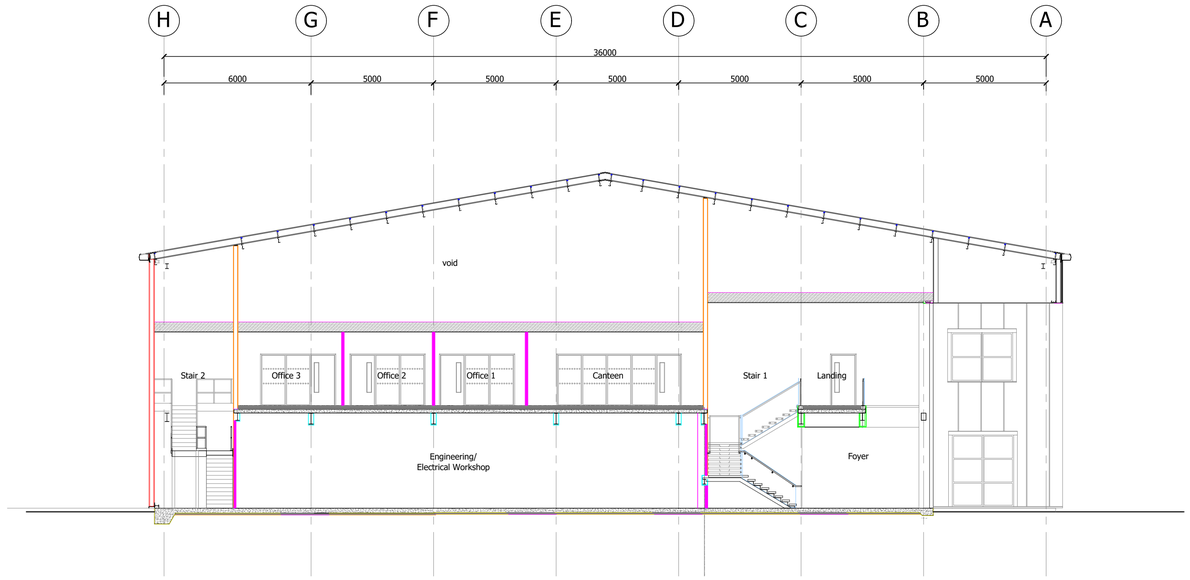


SECTION 01

1:125

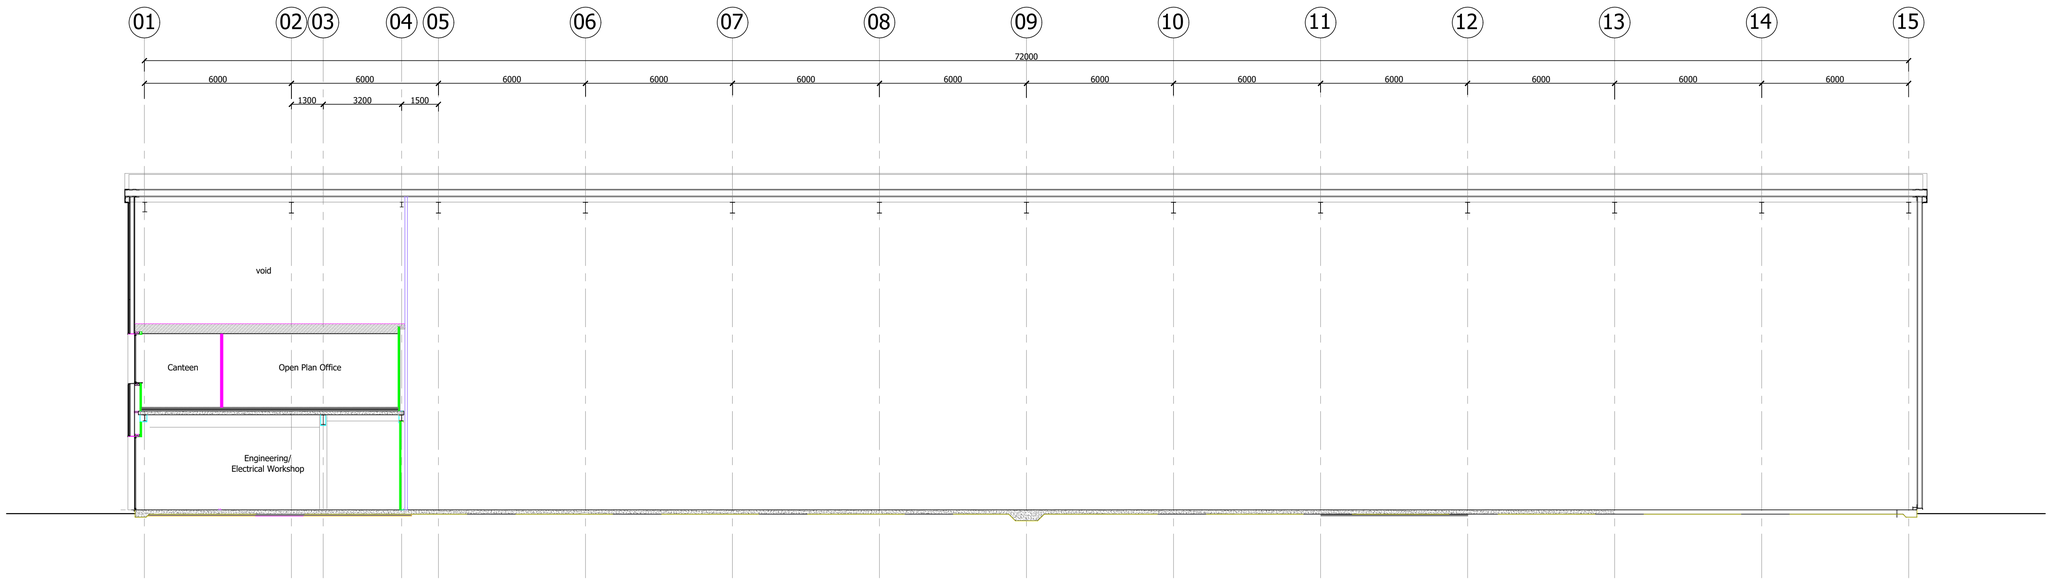

SECTION 02

1:125

Construction (Design & Management) Regulations 2015

Design risk assessments are carried out throughout the design stage of this project in accordance with company procedures. Where reasonably possible all areas of risk applicable to design and end use of the construction have been identified and then eliminated, mitigated or recorded as a residual risk.

Note that general risks of which a competent designer or contractor should be aware are not included. This drawing is to be read in conjunction with the Pre Construction Information and all related documents prepared in accordance with the current Construction (Design and Management) Regulations 2015 and all applicable Health and Safety legislation as currently amended.

Dimensions subject to on-site adjustment to suit facing brick selected. Contractor to take site check dimensions prior to commencement.

REV	DESCRIPTION | BY | CHK | APP	DATE
P02	STAGE 4 ISSUE | DJH	12.09.2024
P01	INITIAL ISSUE | KOH	23.07.2024

PROJECT TITLE

ALTERATIONS, ASH ROAD SOUTH, WREXHAM INDUSTRIAL ESTATE

CLIENT

ENVIROSIPS LIMITED

DRAWING TITLE

GA SECTIONS-AS PROPSOED

DATE	SCALE @ A1	DRAWN	CHECKED	APPROVED
09.24	1:125	KO'H	-	-

DO NOT SCALE Any discrepancy or query concerning this drawing should be referred to the Architect

PROJECT No	DRAWING No (PROJECT - ORIGINATOR - FUNCTION - SPATIAL - FORM - DIS - NUMBER)	REV
23651	**ARW-HOH-XX-XX-DR-A-4300**	**P02**

HUGHES:O'HANLON architects
www.hugheshanlon.co.uk
Tel: 01978 510178

Copyright © Hughes O'Hanlon Limited
Registered Office: MGP, High Street, Gresford. LL12 8RF Reg. Co. No. 14943386