


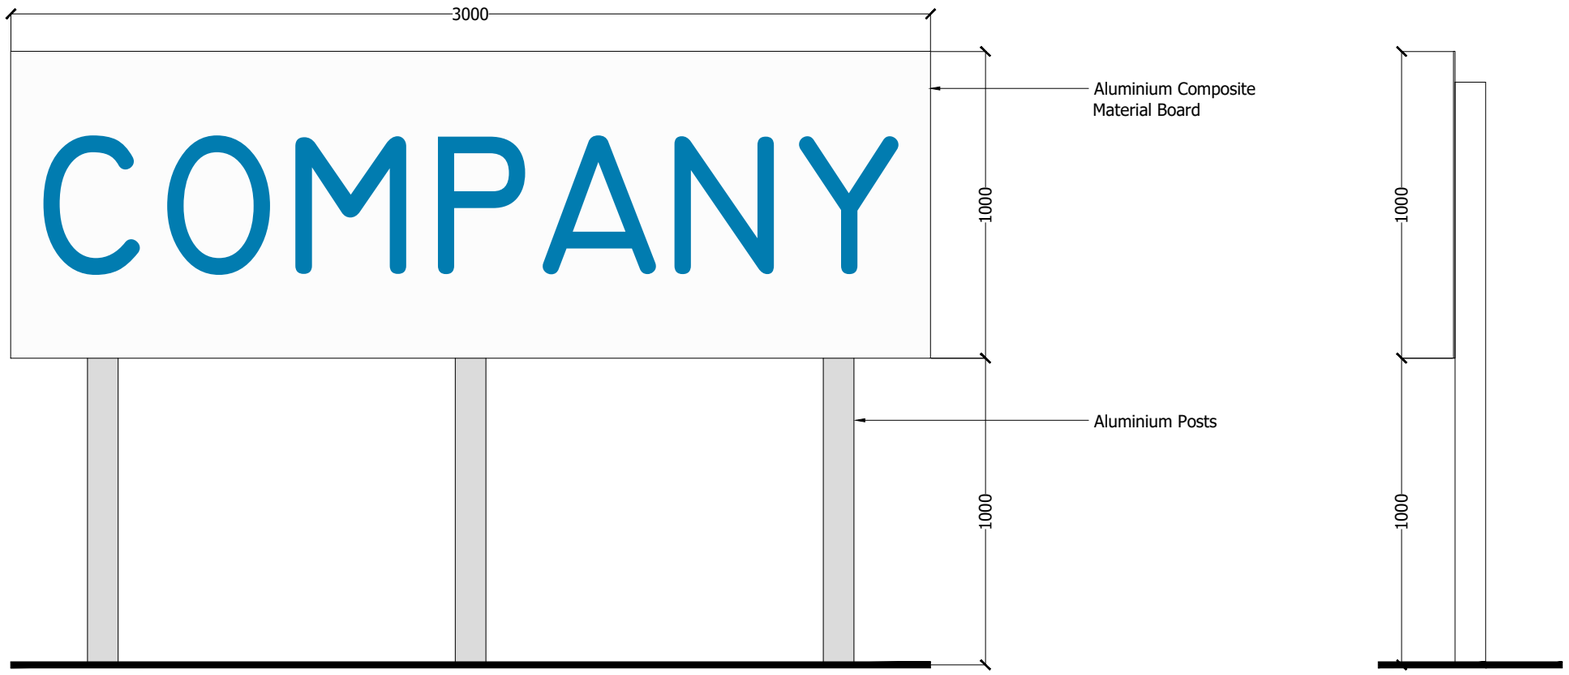

Proposed Signage
1:20

Construction (Design & Management) Regulations 2015

Design risk assessments are carried out throughout the design stage of this project in accordance with company procedures. Where reasonably possible all areas of risk applicable to design and end use of the construction have been identified and then eliminated, mitigated or recorded as a residual risk.

Note that general risks of which a competent designer or contractor should be aware are not included. This drawing is to be read in conjunction with the Pre Construction Information and all related documents prepared in accordance with the current Construction (Design and Management) Regulations 2015 and all applicable Health and Safety legislation as currently amended.

REV	DESCRIPTION | BY | CHK | APP	DATE
P01	INITIAL ISSUE | KOH	24.09.2024

PROJECT TITLE

ALTERATIONS, ASH ROAD SOUTH, WREXHAM INDUSTRIAL ESTATE

CLIENT

ENVIROSIPS LIMITED

DRAWING TITLE

PROPOSED SIGNAGE

DATE	SCALE @ A0	DRAWN	CHECKED	APPROVED
09.24	1:20	TB	KOH	KOH

DO NOT SCALE Any discrepancy or query concerning this drawing should be referred to the Architect

PROJECT No	DRAWING No PROJECT - ORIGINATOR - FUNCTION - SPATIAL - FORM - DIS - NUMBER	REV
23651	**ARW-HOH-XX-XX-DR-A-1101**	**P01**

HUGHES:O'HANLON architects
www.hughesohanlon.co.uk
Tel: 01978 510178
Copyright © Hughes O'Hanlon Limited
Registered Office: MGP, High Street, Gresford. LL12 8RF Reg. Co. No. 14943386