
The Contractor must check all dimensions on site before commencing setting out works. Any discrepancies are to be reported immediately.

DO NOT PROCEED IN THE EVENT OF A DISCREPANCY. DO NOT SCALE FROM THE PRINTS.

North

ROAD

THOMAS TELFORD WALL

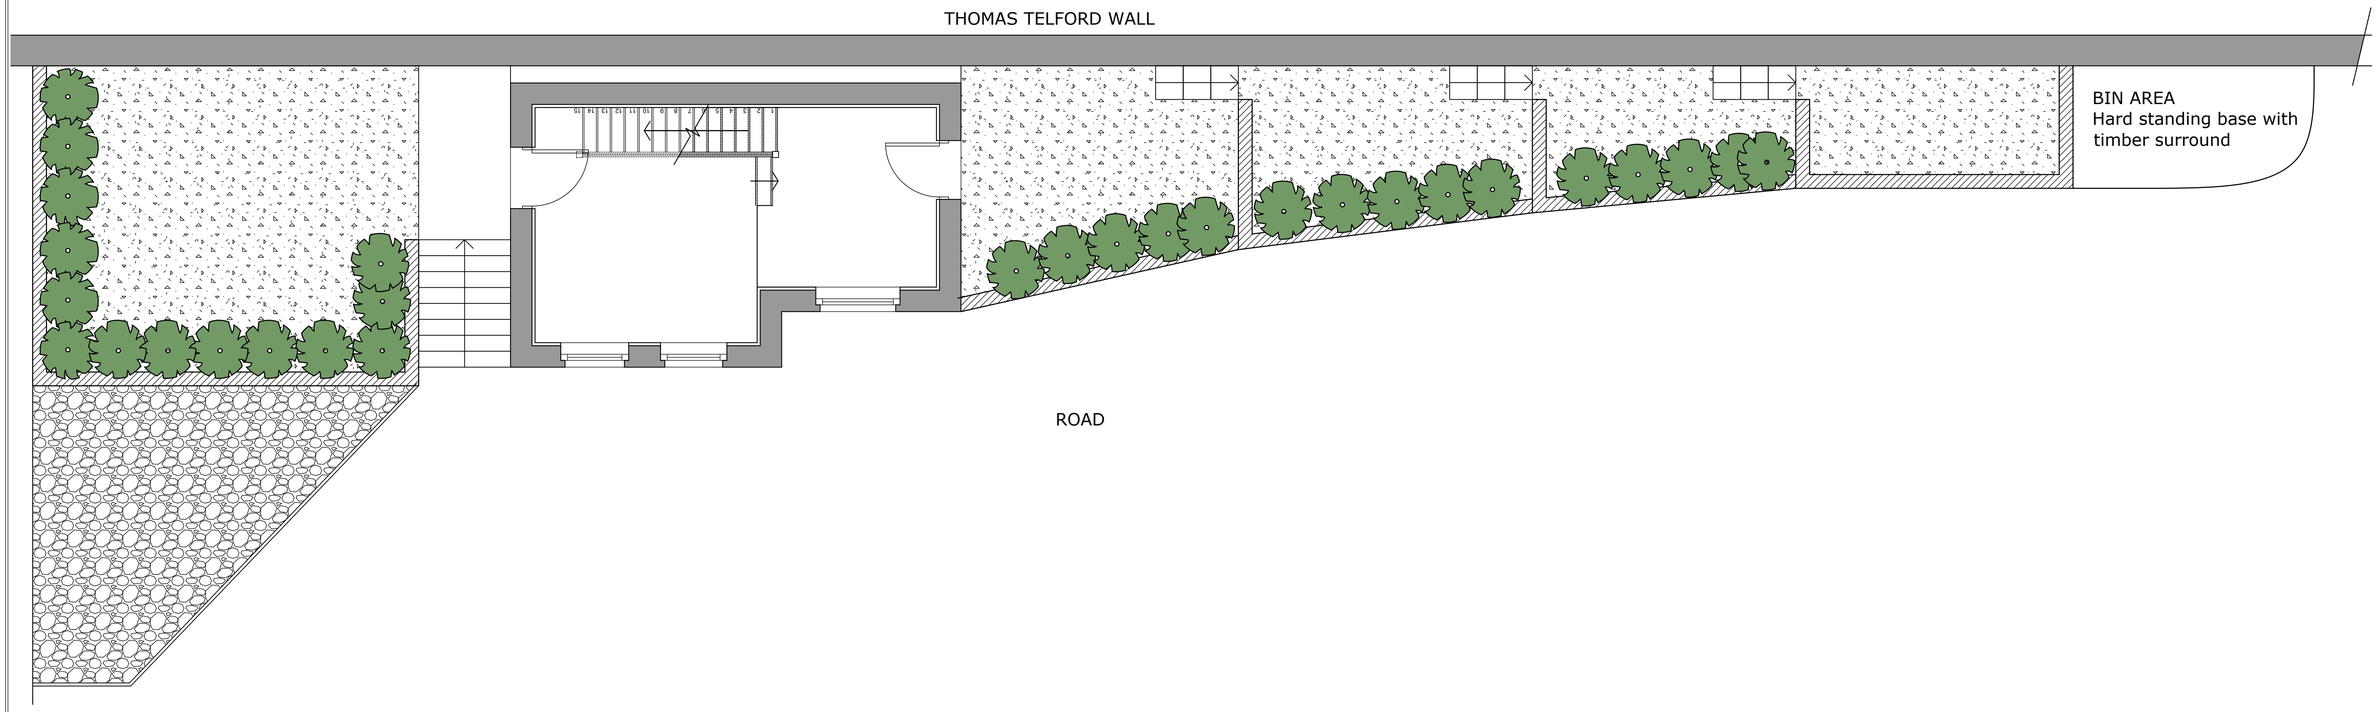

ROAD

LEGEND

RETAINING WALLS
Close boarded timber clad facade
with dressed slate capping

GARDEN
Slate chippings

CAR PARKING
Surface to be stone
chippings

PORTUGUESE LAURELS IN PLANTERS

STEPS
Reclaimed brick steps with
dressed slate tread

- 03/09/2024 -
Drawing Revisions

PROJECT

The Cross Shop

Froncysyllte

Drawing Title

Landscaping Plan

Drawing Number 02-01/LP01

Revision -

Scale 1:50 @ A1

Date JAN.18

DO NOT SCALE

COPYRIGHT RESERVED