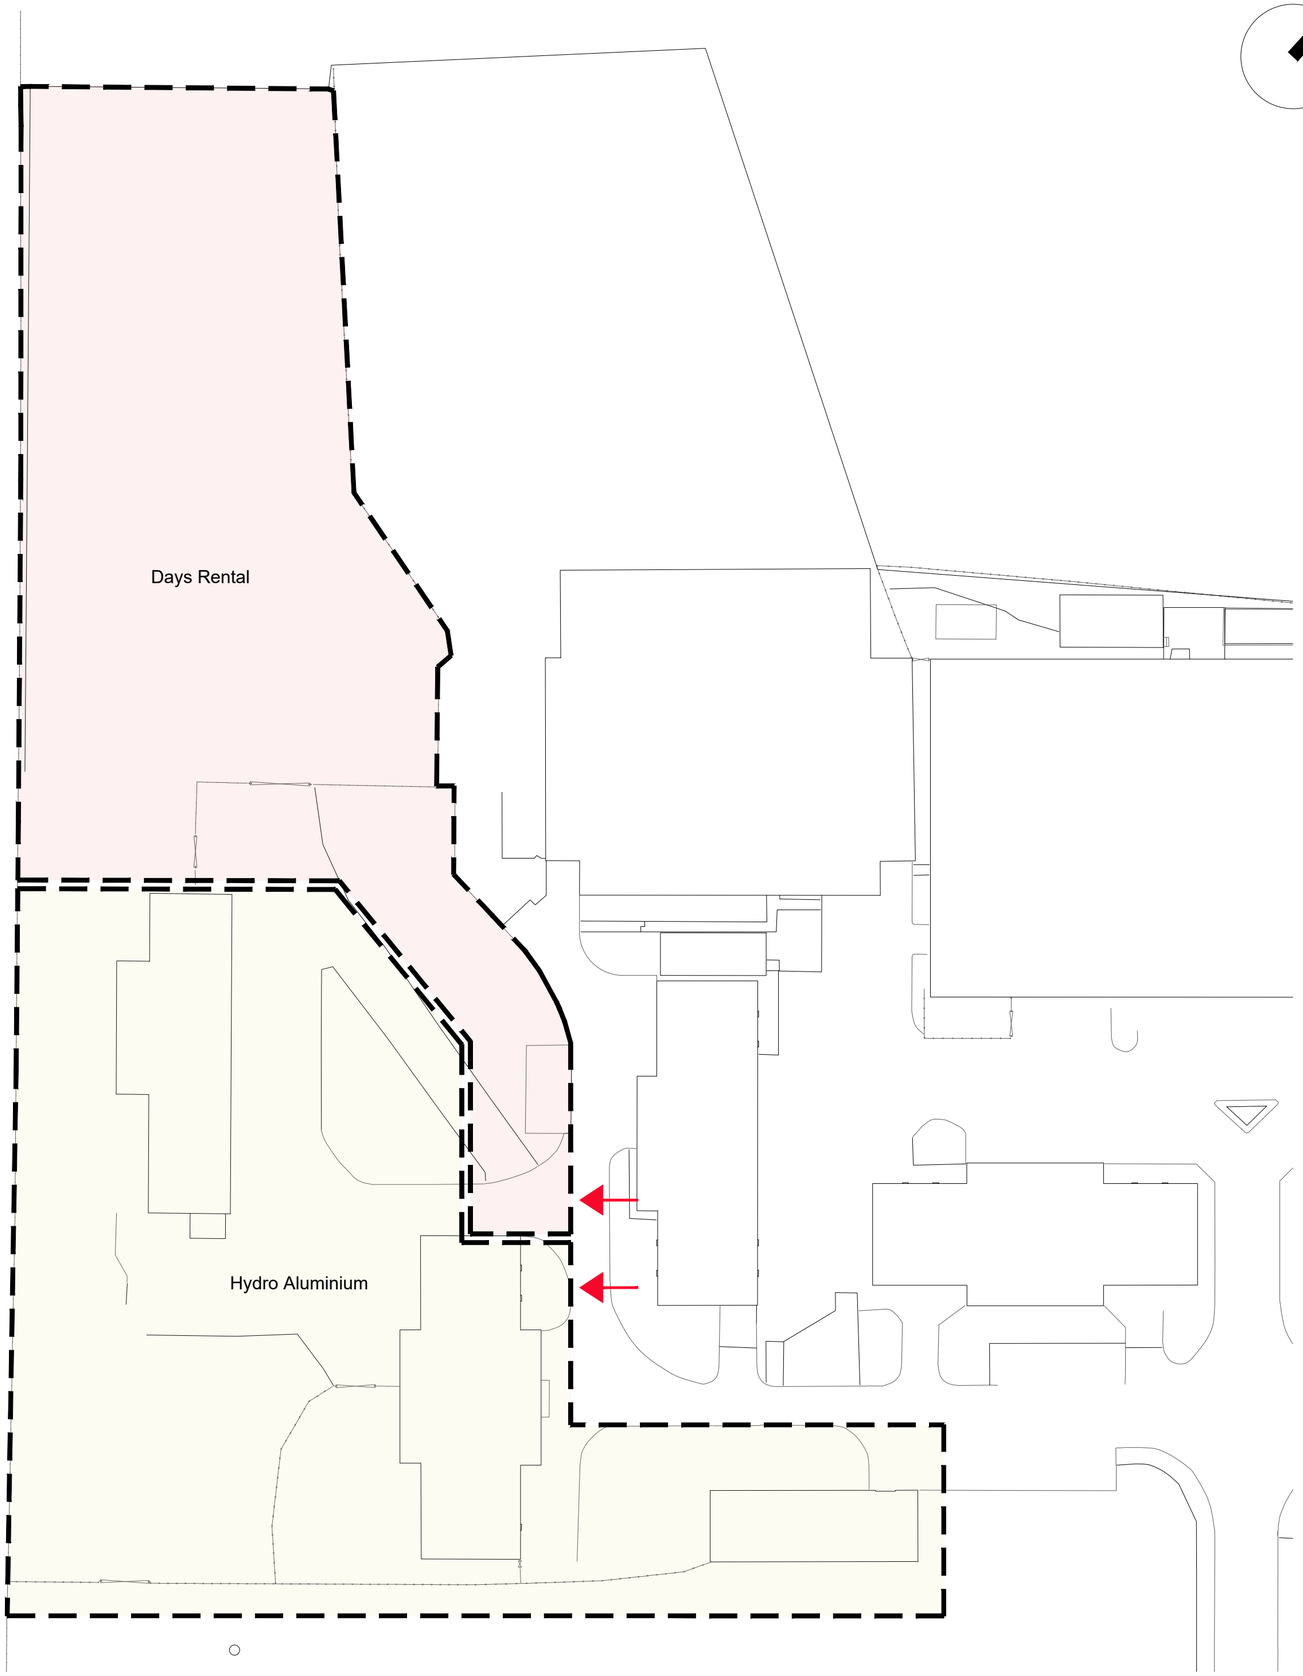


1 Block Plan

Rev	Description	By	Date
P01	Initial Issue	PJ	13.09.24

Key:

Fenceline

Access Gate Location



Palladin Style Fence Provided

Modern City Architecture & Urbanism

Avenue HQ
17 Mann Island
Liverpool
L3 1BP

t: 0161 974 7203
e: info@mcau.co.uk
www.mcau.co.uk

Client
F.I.Real Estate Management

Project
Bridgeway
Wrexham

Description
Block Plan

Status
INFORMATION

Drawn By
PJ

Job Number
1182

Scale
1:500@A2

Date
Sep24

Drawing Number
02-008

Revision
P01

Copyright Modern City Architecture & Urbanism Ltd