
FOR CONSTRUCTION
PURPOSES DO NOT SCALE

20 Trem y Berwyn

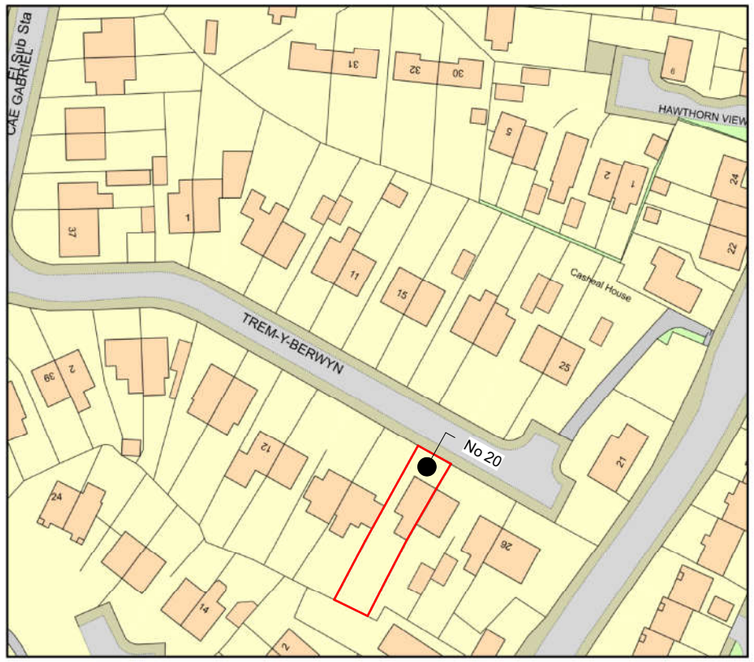

0 50
Metres

ReQuestaPlan

Plan Produced for: Ben vallance
Date Produced: 08 Sep 2024
Plan Reference Number: TQRQM24252173948398
Scale: 1:1250 @ A4

© Crown copyright and database rights 2023 OS 100042766

N

1 PLAN - RED LINE BOUNDARY
1 : 1250

P1	PLANNING SUBMISSION	25/09/24

DRAWING STATUS: PLANNING PERMISSION

CLIENT: MR & MRS B. VALLANCE

ADDRESS: 20 TREM Y BERWYN, PEN Y CAE. LL14 2SF

PROJECT: SIDE & REAR EXTENSION

TITLE: RED LINE BOUNDARY

	DRAWN BY:	DATE:
	CAD	AUG '24

SCALE:	DRAWING No:	REV:
@A3 1 : 1250	07	P1