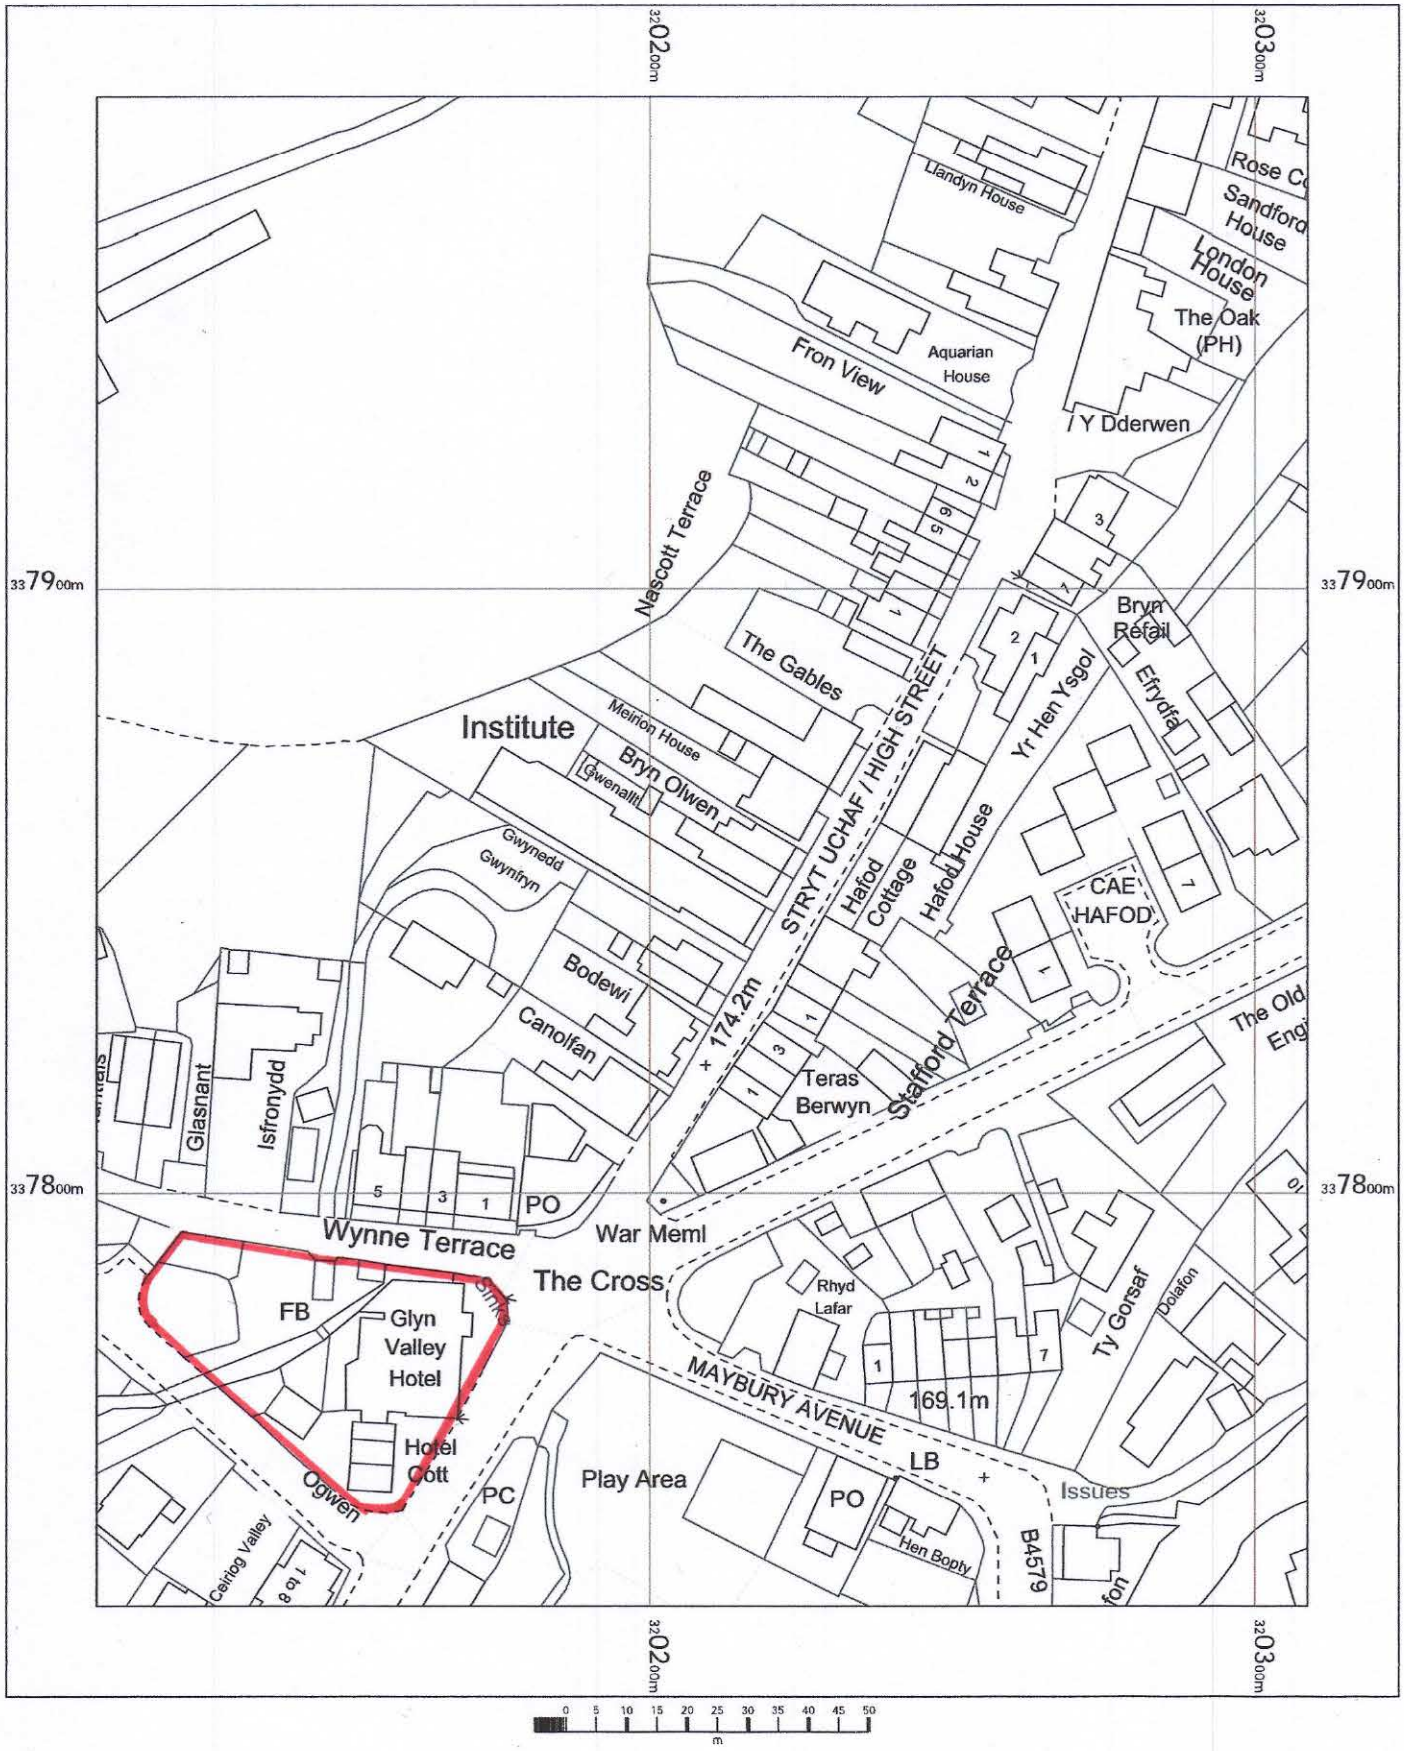


LOCATION PLAN
GLYN VALLEY HOTEL,
GLYN CEIRIOG,
LL20 7EU

OS MasterMap 1250/2500/10000 scale
Monday, September 16, 2024, ID: MDP-01184943
www.malcolmhughes.co.uk

1:1250 scale print at A4, Centre: 320209 E, 337856 N

©Crown Copyright Ordnance Survey. Licence no. 100019980

N

MALCOLM HUGHES
CHARTERED LAND SURVEYORS