Proposed Lighting

LEGEND:

LUX levels

- At 0.5 Mtrs 16 lux
- At 1.0 Mtrs 4 lux
- At 3.0 Mtrs 0.7 lux
- At 5.0 Mtrs 0.3 lux


SPL

1297mm Service Point bollards
C/W 3w LED Luminaire


1000mm Deco Low Level Light
C/W 3w LED Luminaire



Low level light

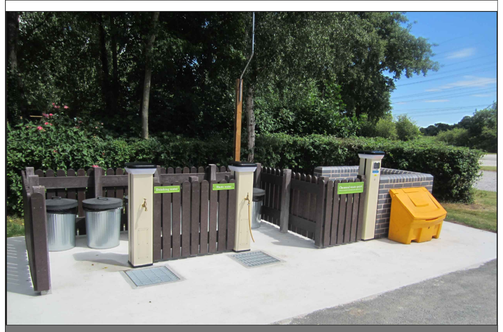

SPL Low level lights at Service Point

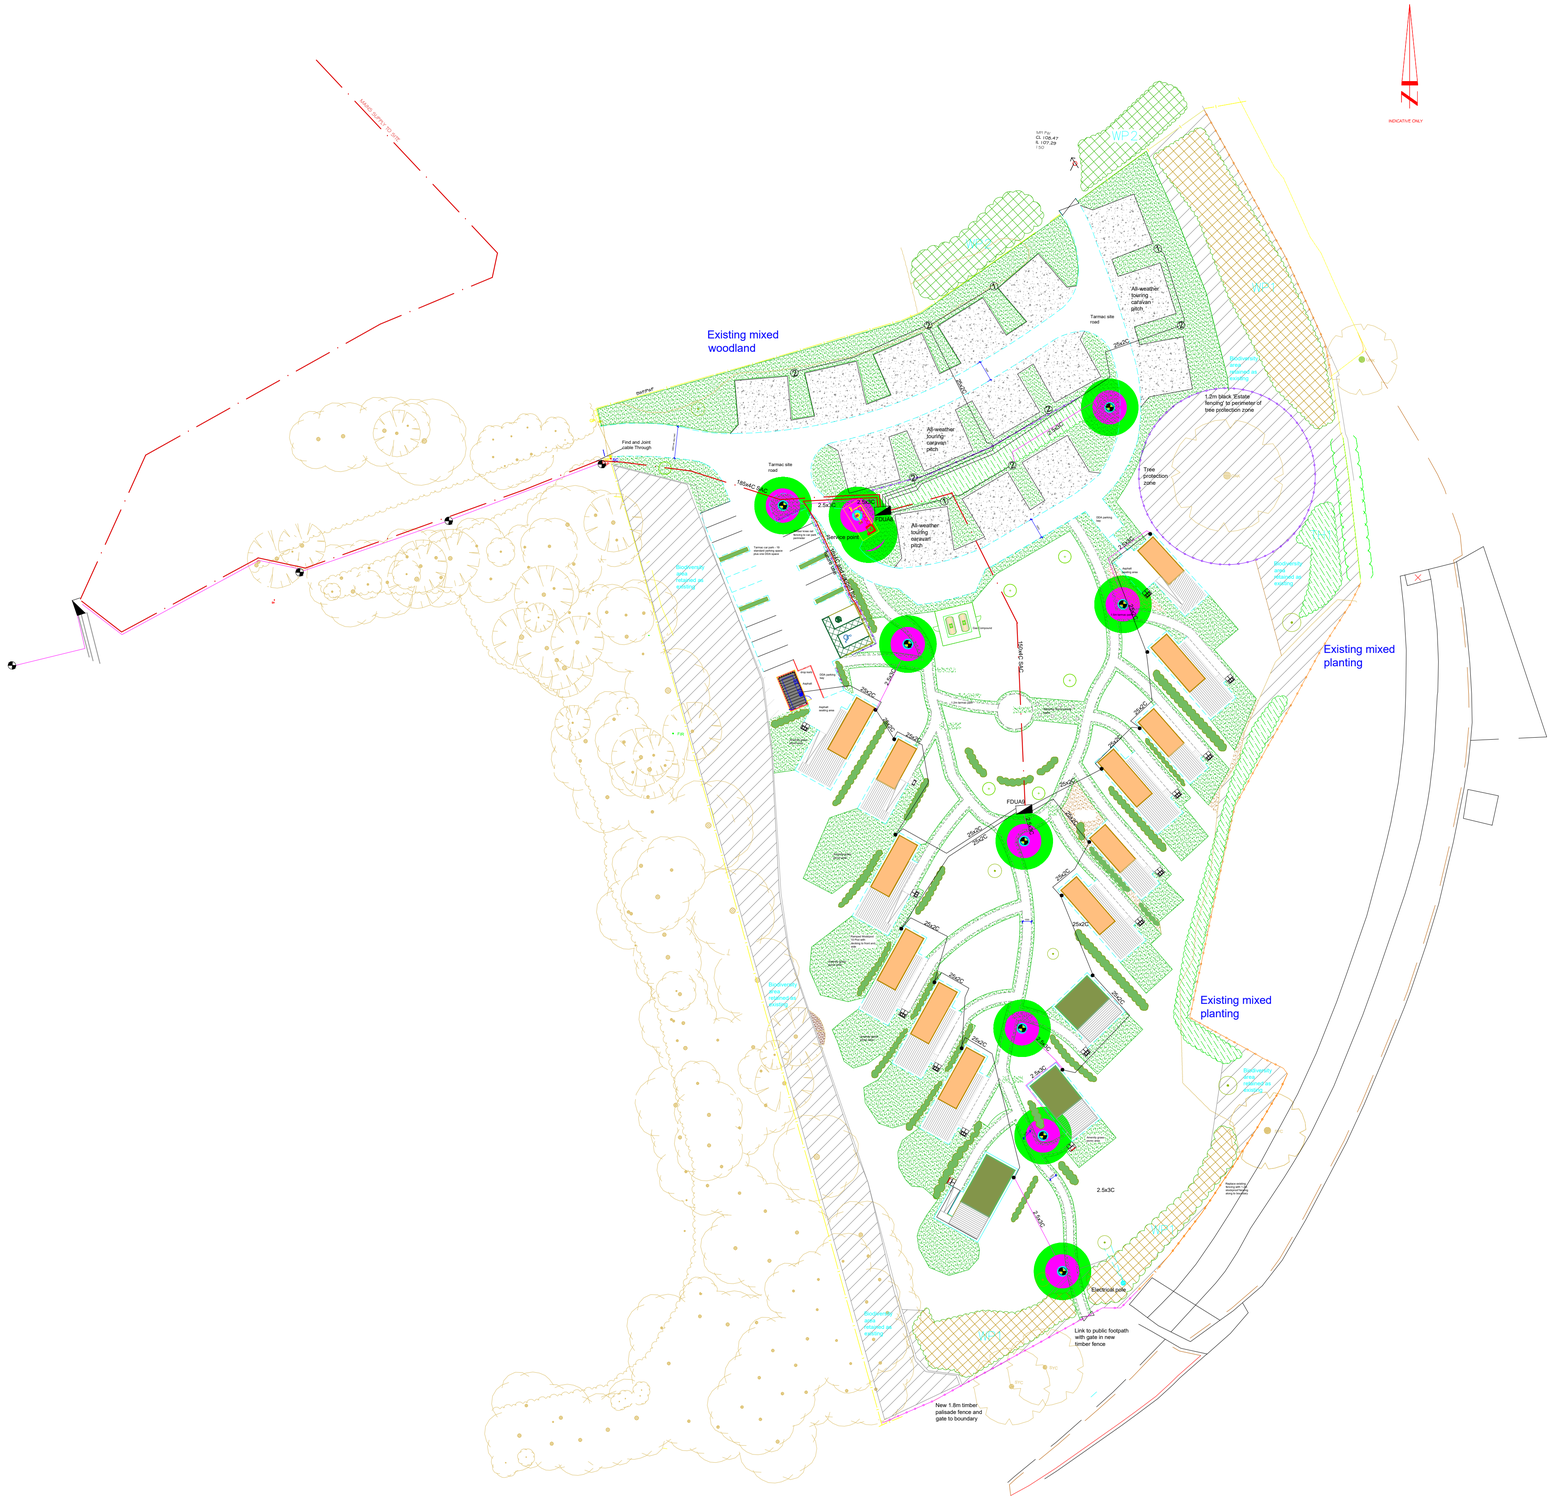
Existing mixed woodland
All-weather touring caravan pitch
All-weather touring caravan pitch
All-weather touring caravan pitch
Tarmac site road
Tree protection zone
1.2m tall 'Estate' fencing' to perimeter of tree protection zone
Existing mixed planting
Existing mixed planting
Existing mixed planting