
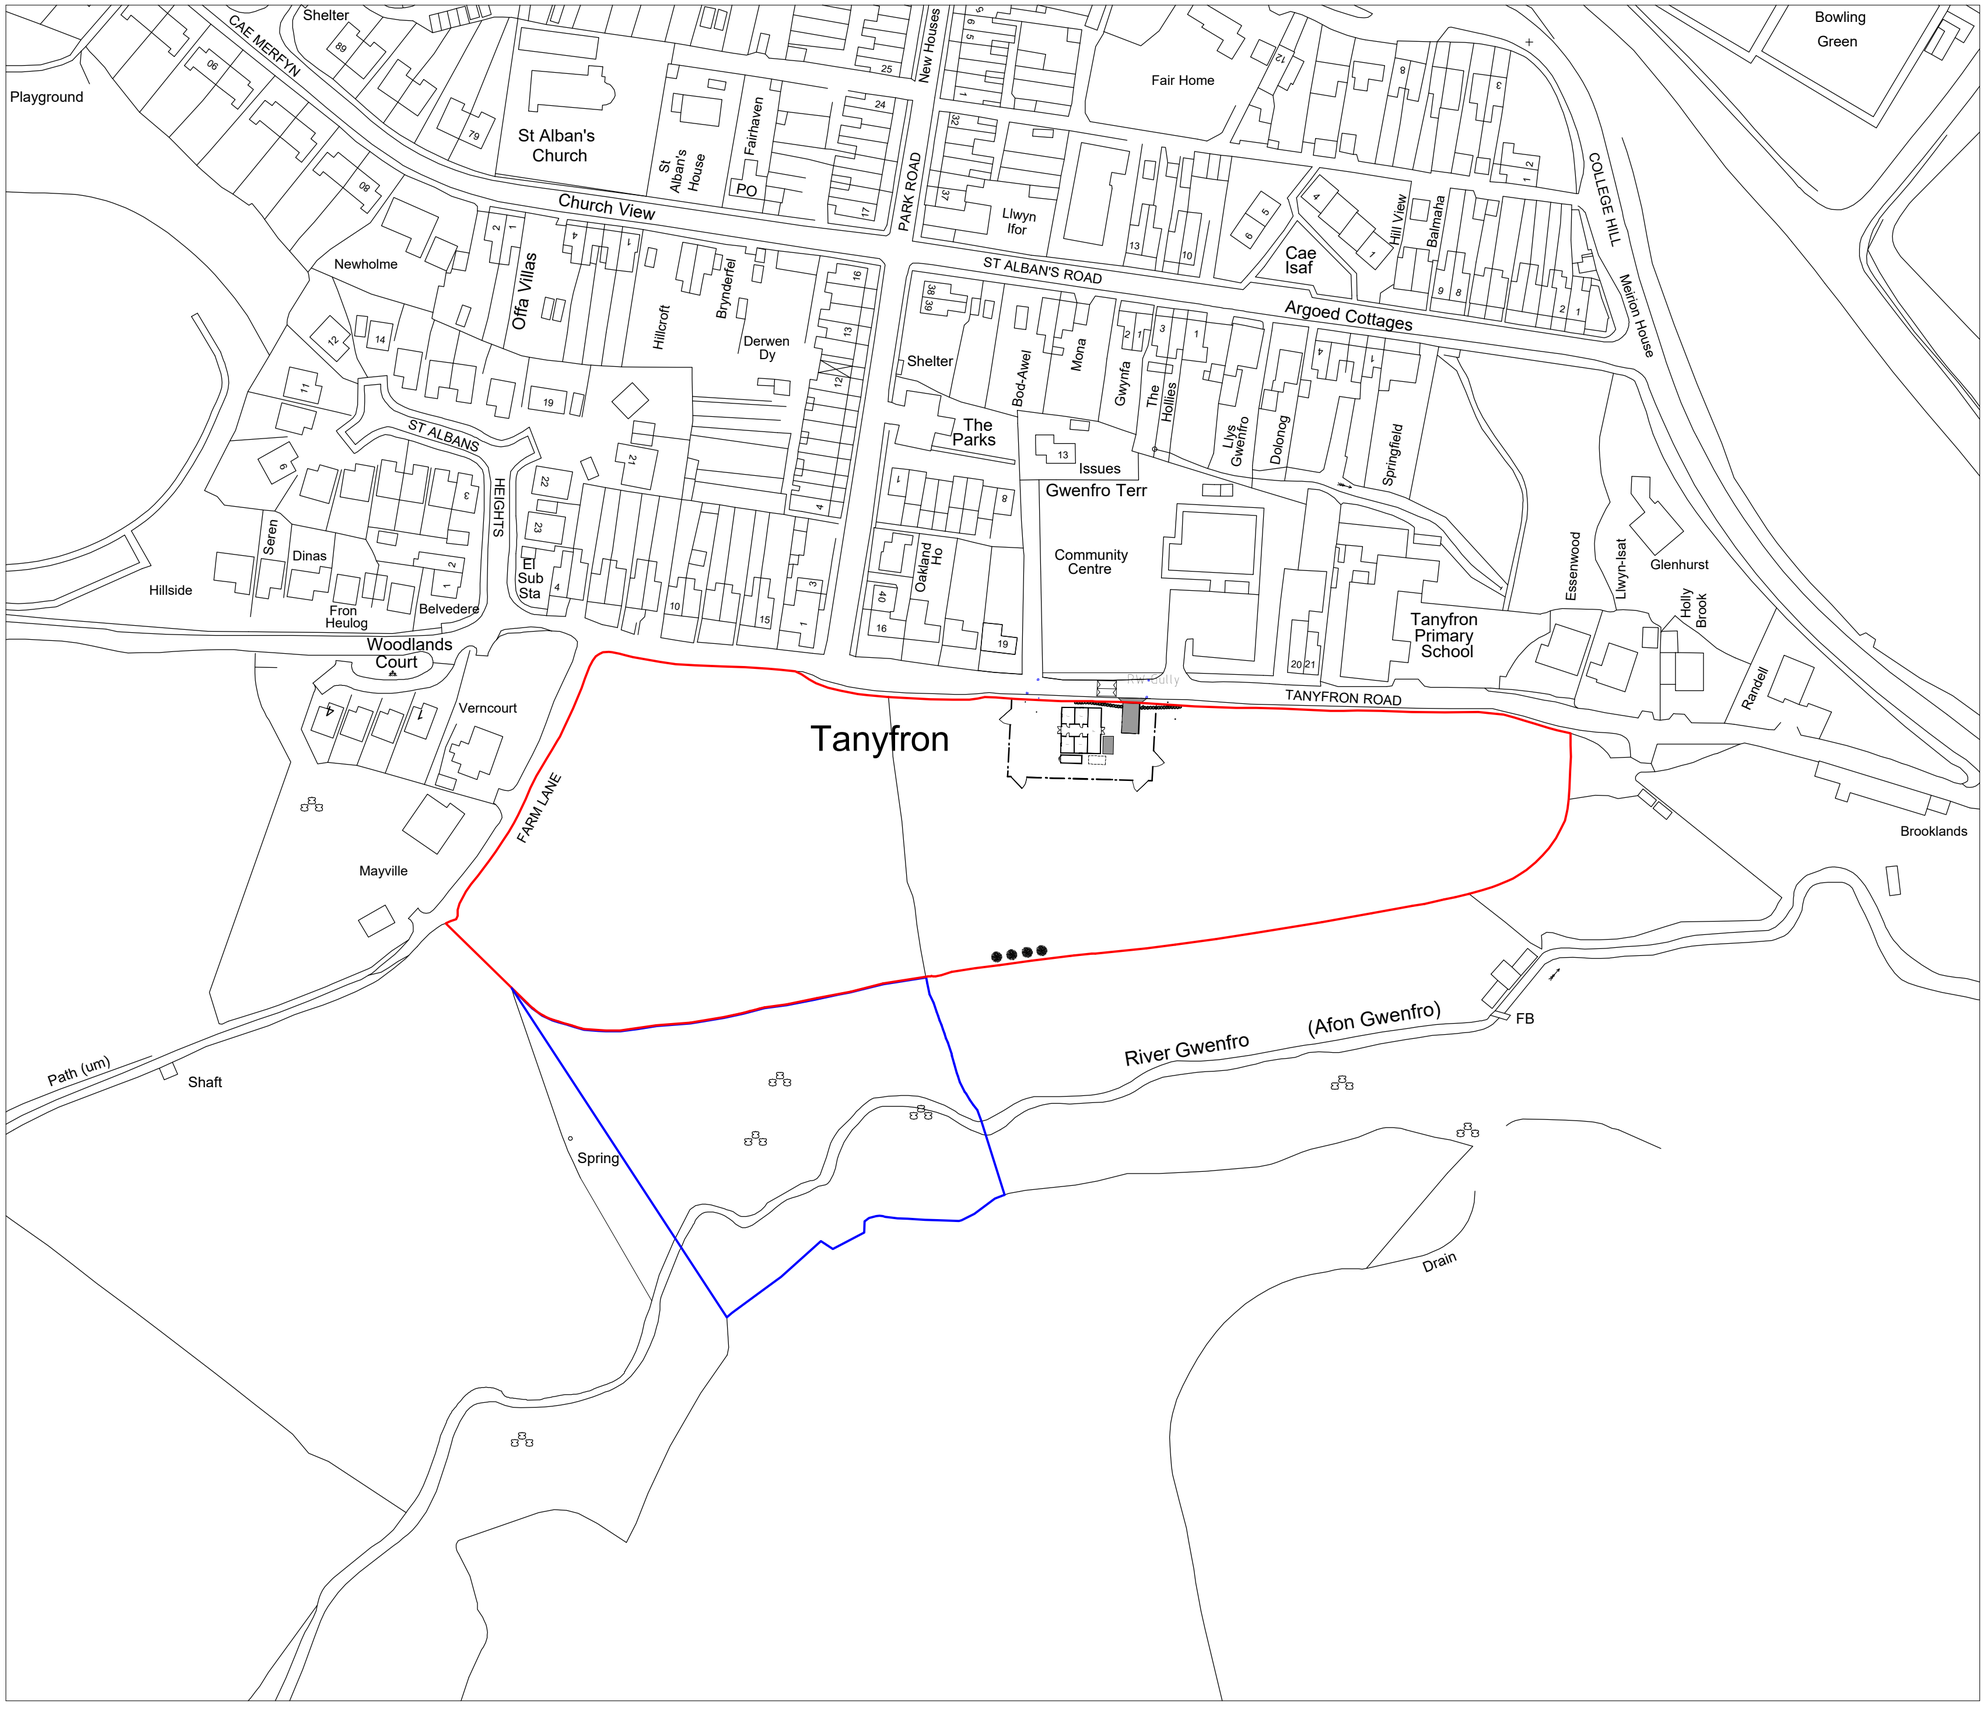


Location Plan 1:1250

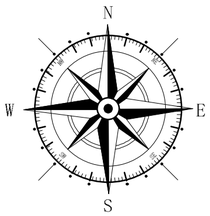

Key

Application Site

Land owned by applicant

Rev	Date	Detail	Initial
B	10/24	Highway Amends	D.J.E
A	05/24	Land Ownership Amends	L.F

Project:
Proposed Stables on land at Tanyfron Road, Tanyfron, Wrexham.

Title:
Planning: Location Plan

Scale: (A2)
1:1250

Drawn By:
L. Fowles

Date:
May 2024

Drawing No:
F054/005

Sheet:
1 of 1

blueprint
architectural services

partner LABC

Office 3K4,
Redwither Business Tower,
Wrexham. LL13 9XT
Tel: 01978 356500
www.blueprintarchitectural.com

© copyright all rights reserved