
SITE BLOCK PLAN

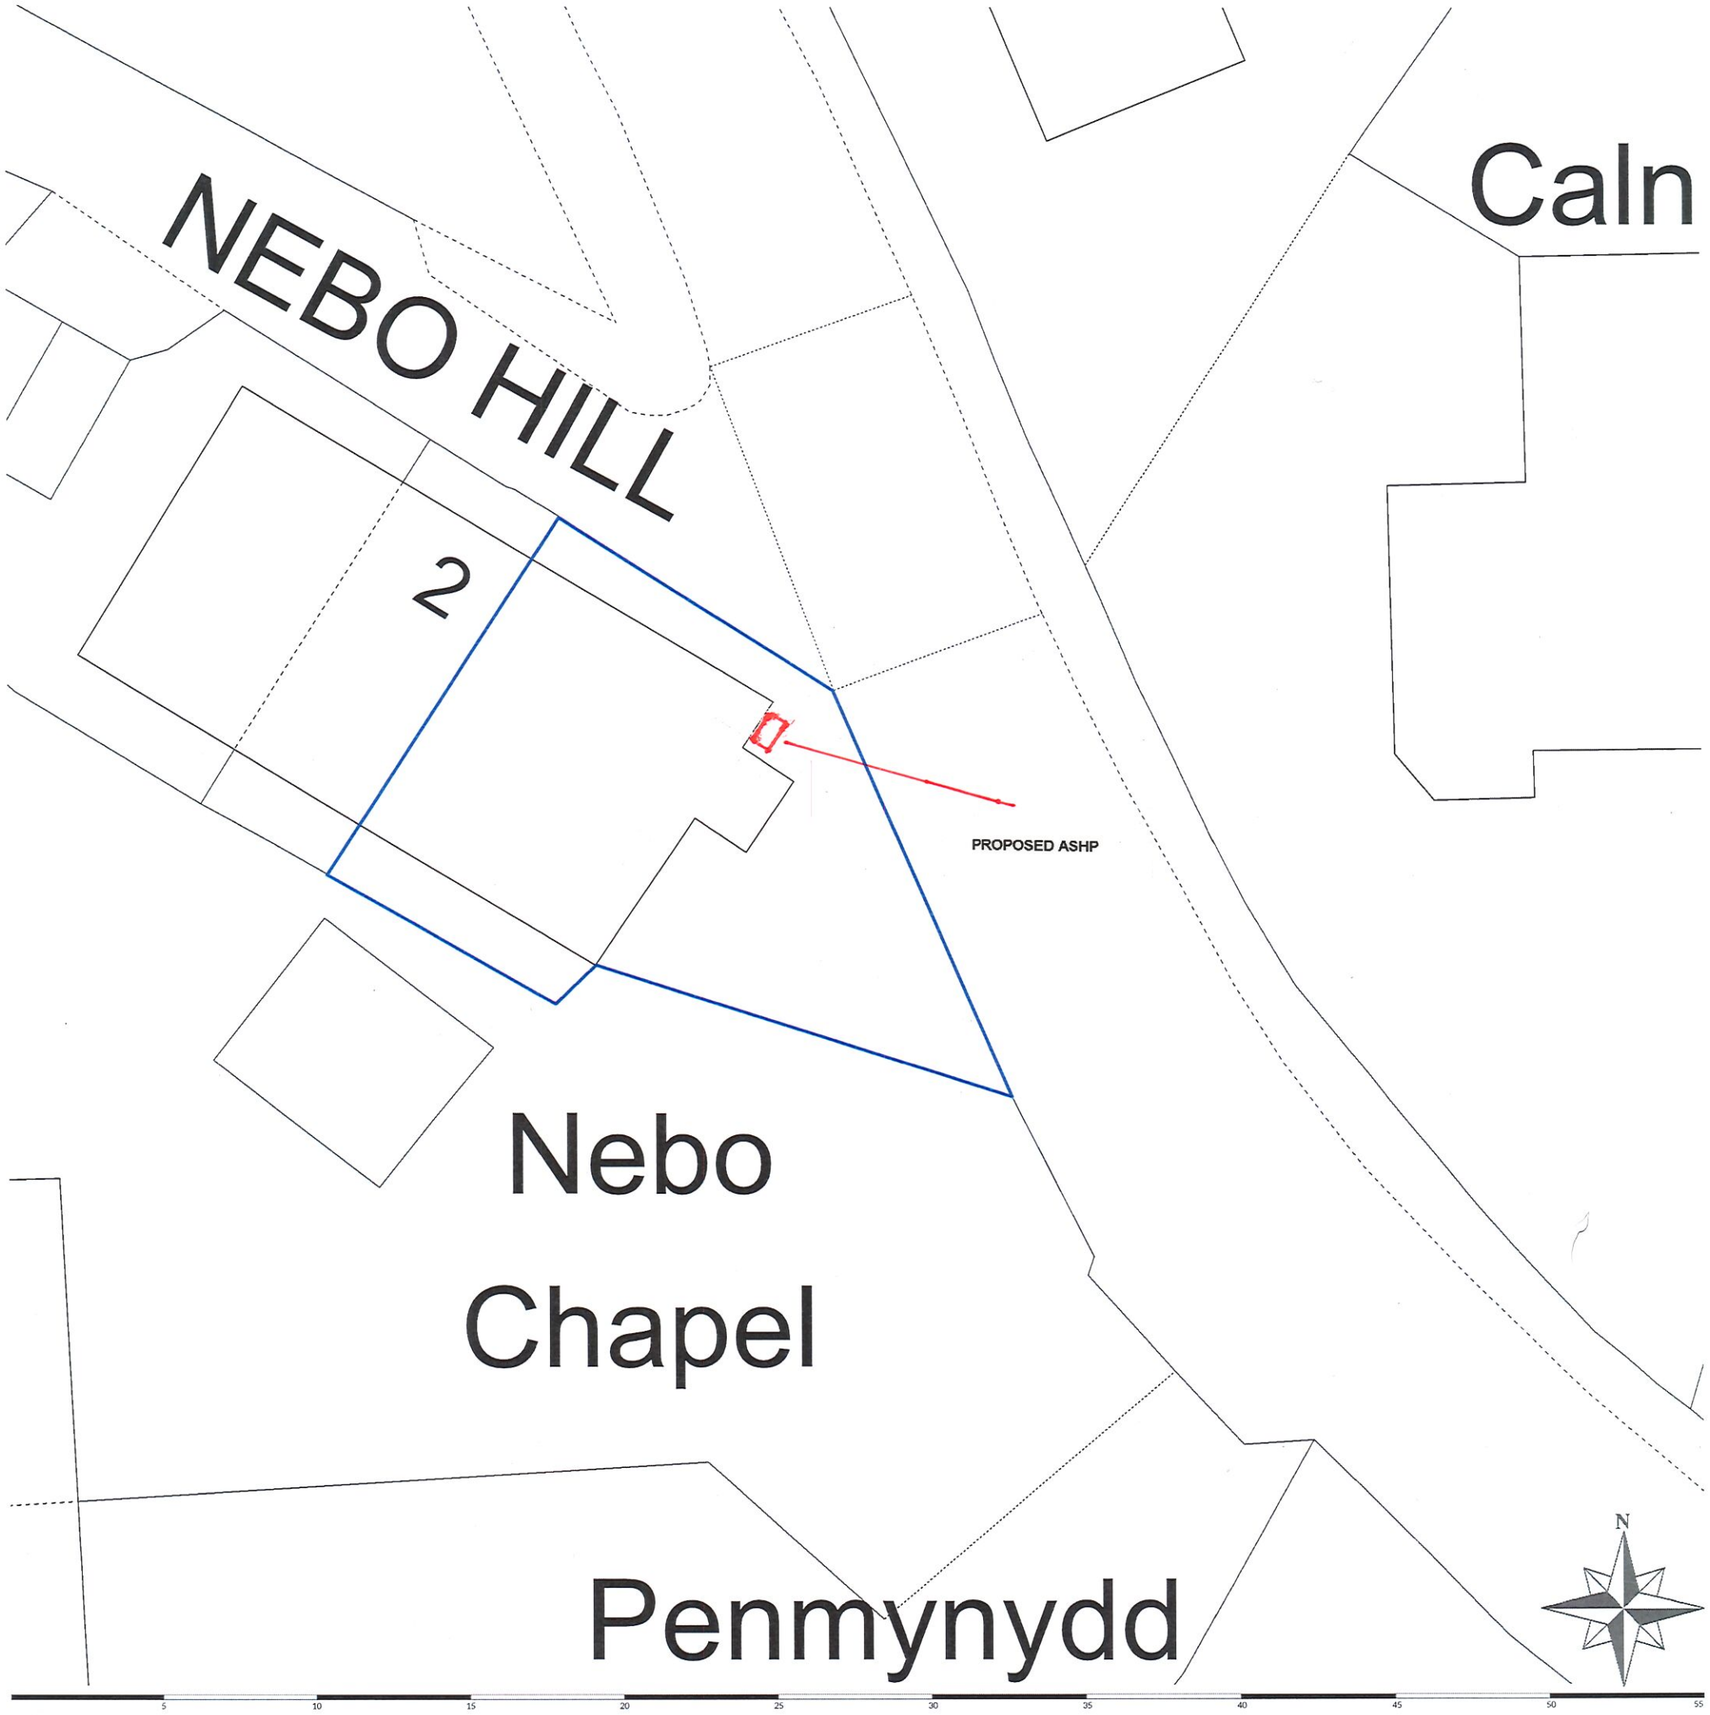

Scale: 1:200 | Area < 1Ha | Grid Reference: 326408,353431 | Paper Size: A3

HAFOD PLANNING CONSULTANTS

Ordnance Survey

Mapping contents © Crown copyright and database rights 2024 Ordnance Survey 100035207