

1/1000 @ A3

Site Location

Land ownership boundary

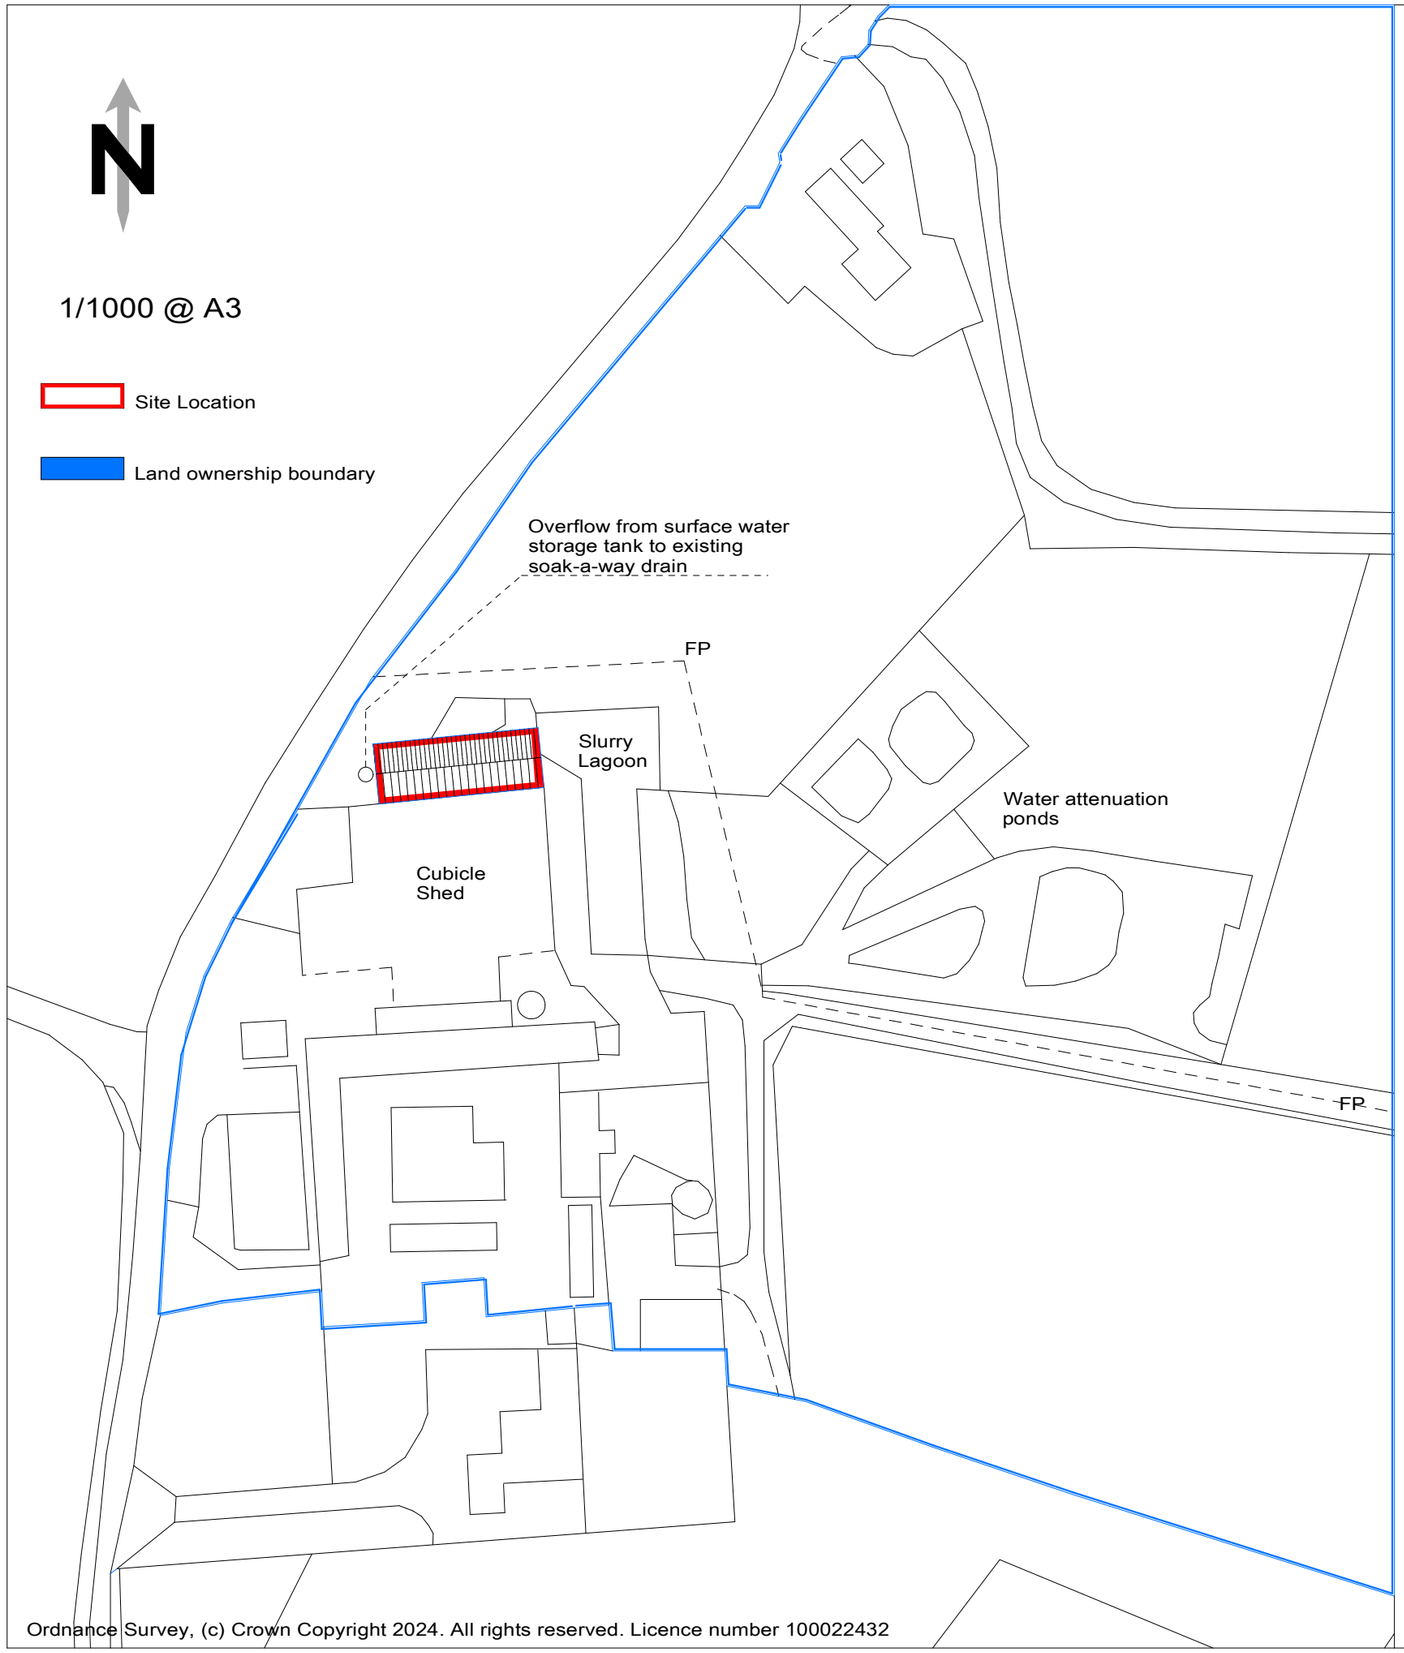

Ordnance Survey, (c) Crown Copyright 2024. All rights reserved. Licence number 100022432

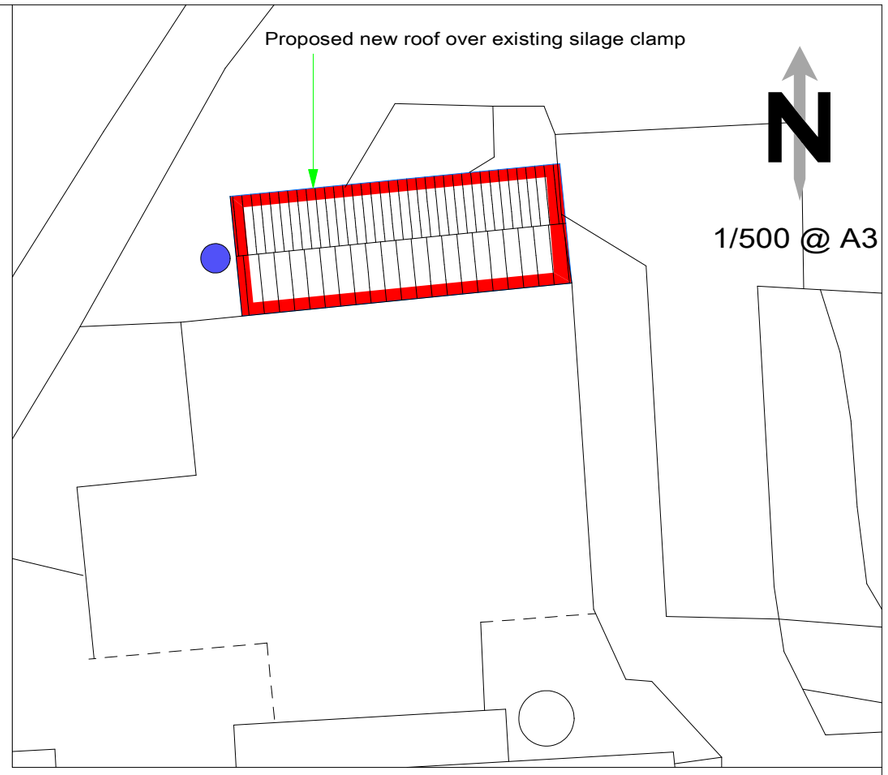

Ordnance Survey, (c) Crown Copyright 2024. All rights reserved. Licence number 100022432

10,000 litre above gound water storage tank to collect roof surface water to feed cattle. Overflow to existing surface water drains.

Bowen Chartered Surveyors
35 Bailey Street
Oswestry
Shropshire, SY11 1PX

CLIENT	T Hughes
PROJECT	Caeagwynion, Chirk
DRAWING	Block Plan
DRG. No	01
REVISION	-
SCALE	As shown
DATE	May 2024