
N

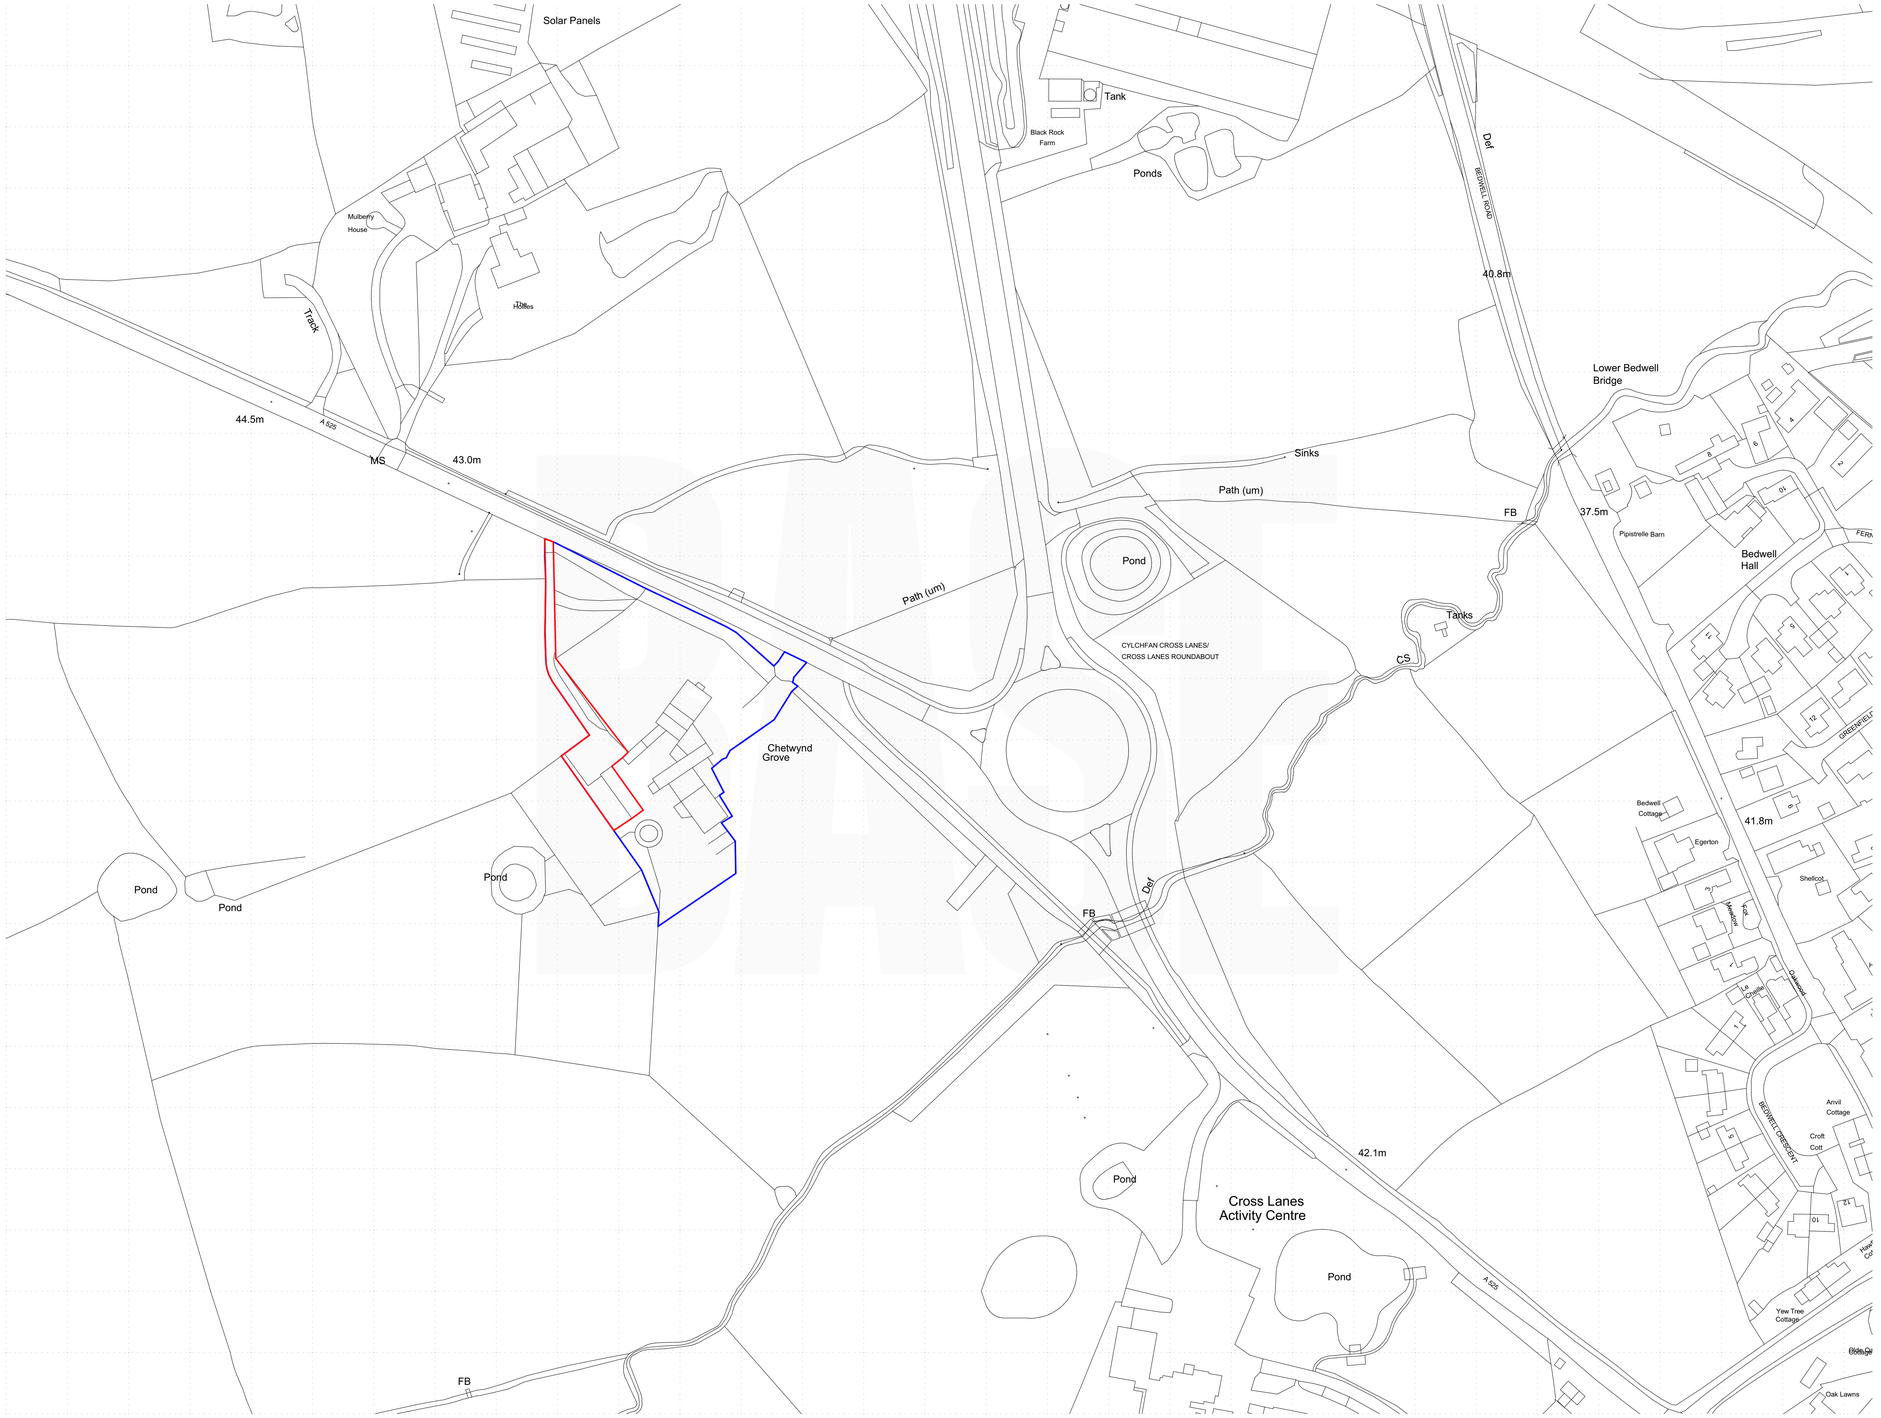

(c) Crown Copyright and Database Rights 2023 OS 100060020

SCALE BAR 1:1250

0 10 20 30 40 50 60 70 80 90 100

BASE

Offices:
SHREWSBURY, CONWY, CHESTER
Tel: 01743 236 400 | Tel: 01244 569 008
Email: HELLO@BASEARCHITECTURE.CO.UK
Web: BASEARCHITECTURE.CO.UK

Rev.	-	Revision Description.
By.	-	-
Chk.	-	

Scale.	Drawn by.
1:1250 @ A1	EB
Date.	**Chk.**
25.07.23	KT

Project Title
Chetwynd Grove

Client
Chris Stockton

Drawing Title
Location Plan

Project No.	Drawing No.	Rev.
CA4135	PL-001	

This drawing is the property of base Architecture & Design Ltd. It shall not be copied or scanned, in part or whole, without prior consent of base Architecture and Design. Do not scale this drawing.

RIBA

base cares