

© KBArchitectureDesignStudio

REV	DESCRIPTION	DATE DRAWN

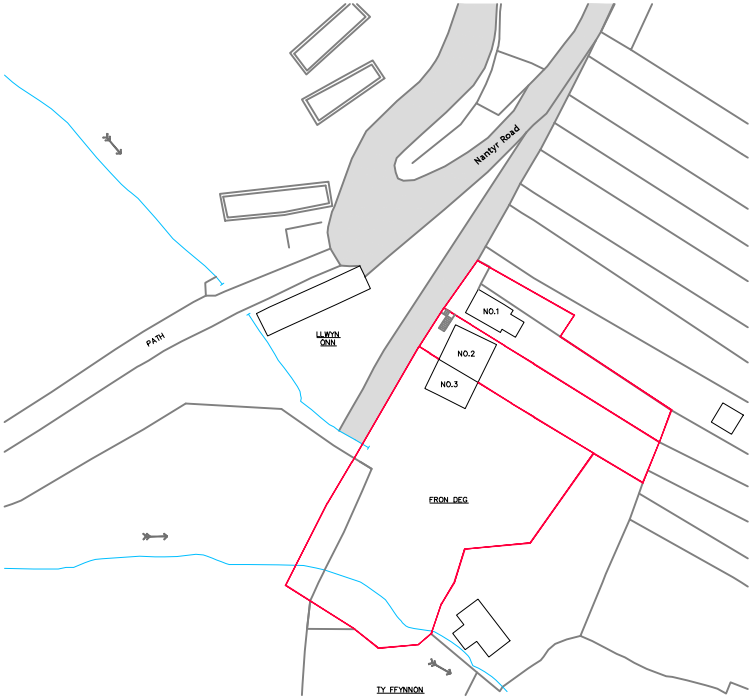

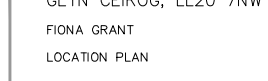

SCALE BAR 1:1250

FRONDEG, NANTYR ROAD,
GLYN CEIROG, LL20 7NW

FIONA GRANT

LOCATION PLAN

KBArchitectureDesignStudio
49 Blundell Street
Liverpool
L1 0AN
T: 07534528192

DWG: 23001 (PL) 010
DATE: 25.07.2023
SCALE: 1:1250 @ A4 DRAWN: KB